F.H.W.A. REGION NO.	STATE	FED. AID PROJ. NO.	SHEET NO.	TOTAL SHEETS
3	MD.			

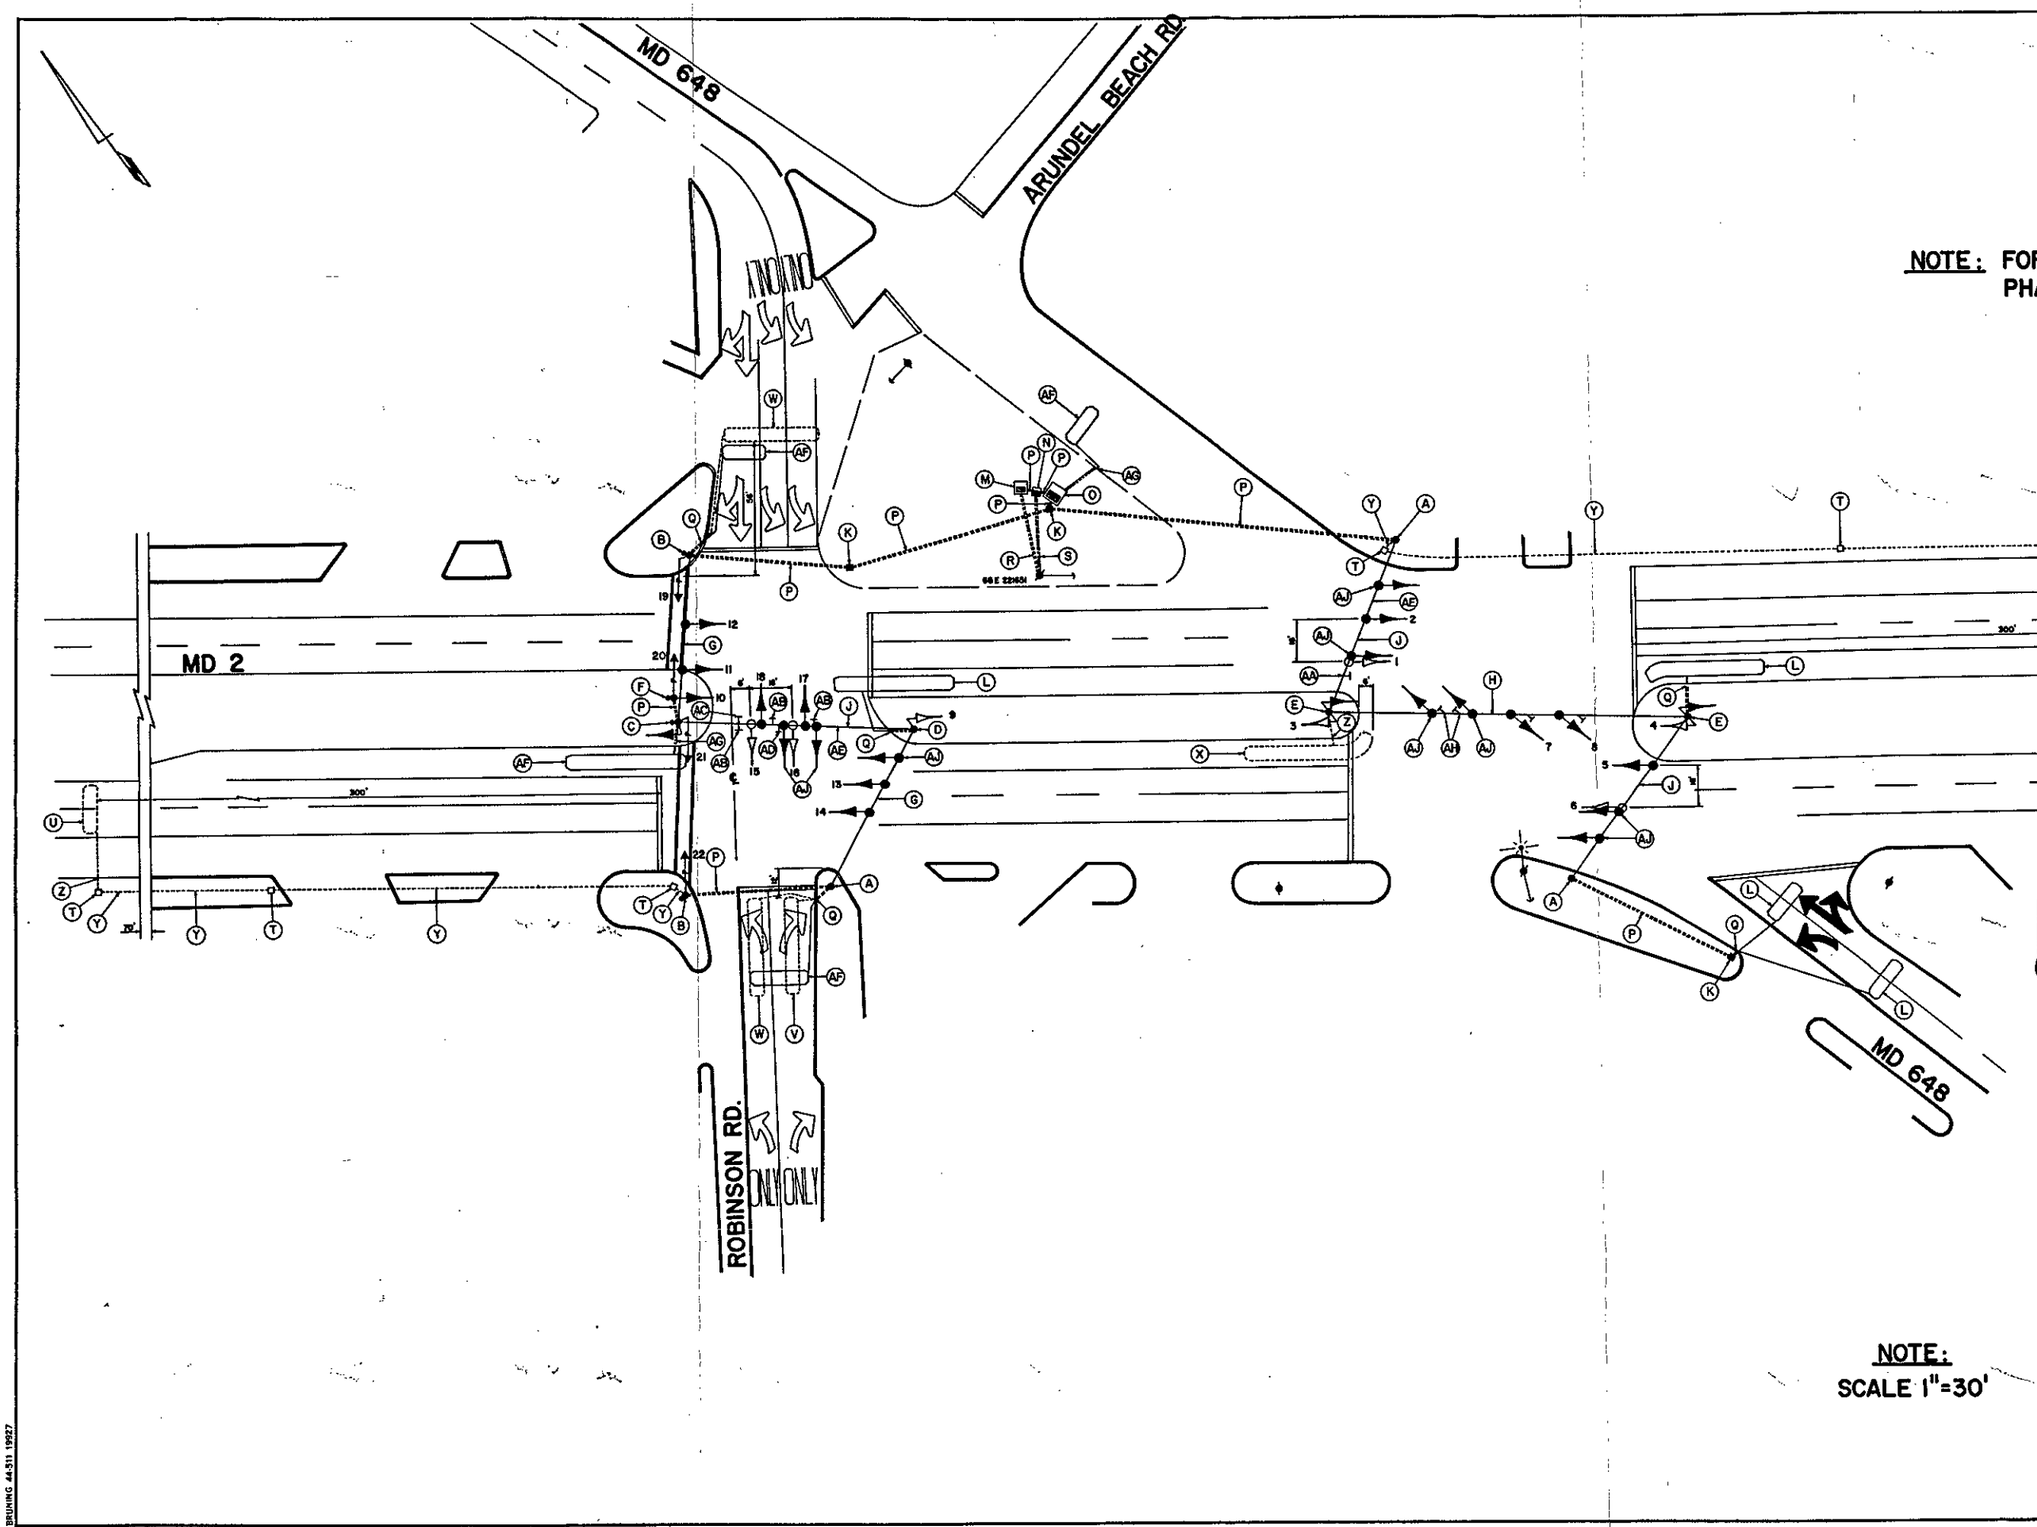

NOTE: FOR SIGNALS, SIGNS AND PHASING SEE TS-1338XI.

NOTE:
SCALE 1"=30'

APPROVAL: REGIONAL TRAFFIC ENGINEER — 7/3/75

APPROVAL: CHIEF-BUREAU OF TRAFFIC ENGINEERING — 7/8/75

APPROVAL: ASS'T. CHIEF ENGINEER TRAFFIC — 7/8/75

REVISIONS

STATE OF MARYLAND
DEPARTMENT OF TRANSPORTATION
STATE HIGHWAY ADMINISTRATION

TRAFFIC DIVISION – BUREAU OF TRAFFIC ENGINEERING

MD 2 & MD 648 & ROBINSON RD.

SCALE	DATE	CONTRACT NO.
1"=30'	6-30-75	AA-974X-000-585

DRAWN BY: R BRITTON — COUNTY: ANNE ARUNDEL

DESIGNED BY: BRADLEY / BRITTON 4/10/75 — SIGNAL NO.:

CHECKED BY: A. Budnashuk 7/8/75

DRAWING NO. [redacted]

020002 29.67

BRUNING 44-311 19927