SIGNALS

2,4-8: R, Y, G

1,3: R, Y, G

9-16: DW, WK

PHASE A

PHASE B

PHASE C

PHASE D

FLASHING OPERATION

NOTE: PEDESTRIAN MOVEMENT DURING PHASE D UPON ACTUATION ONLY.

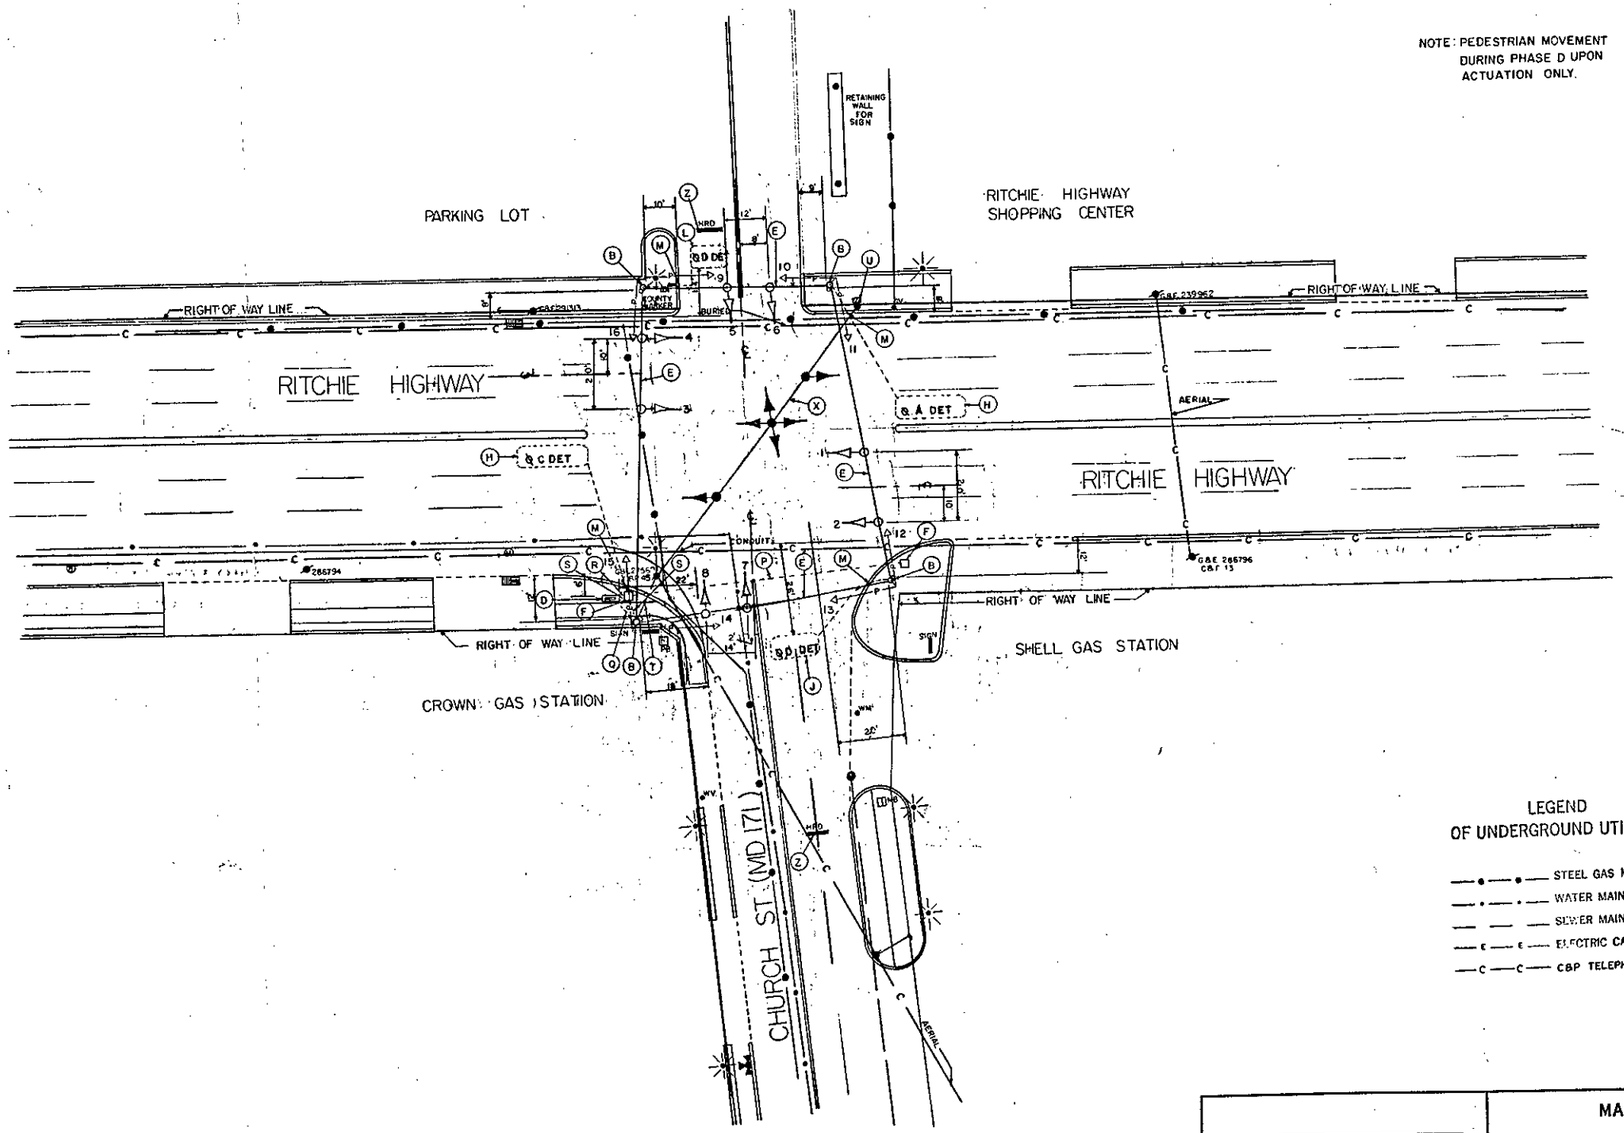

LEGEND
OF UNDERGROUND UTILITIES

- STEEL GAS MAIN HIGH PRESSURE
- WATER MAIN
- SEWER MAIN
- ELECTRIC CABLES IN DUCT
- C&P TELEPHONE

REVISIONS

APPROVAL: CHIEF - BUREAU OF TRAFFIC ENGINEERING

APPROVAL: ASS'T CHIEF ENGINEER TRAFFIC SAFETY

MARYLAND STATE ROADS COMMISSION
DIVISION OF TRAFFIC SAFETY
BUREAU OF TRAFFIC ENGINEERING

RITCHIE HIGHWAY & CHURCH STREET

F.A.P. NO. T-8005(4) SIGNAL NO. 02074

DATE 11-15-72
SCALE 1"=20'
DRAWN BY: G.COOK
CONTRACT NO AA 875 -576
COUNTY ANNE ARUNDEL
CHECKED BY: William J. Webb

DRAWING NO. TS 795

02000240.60