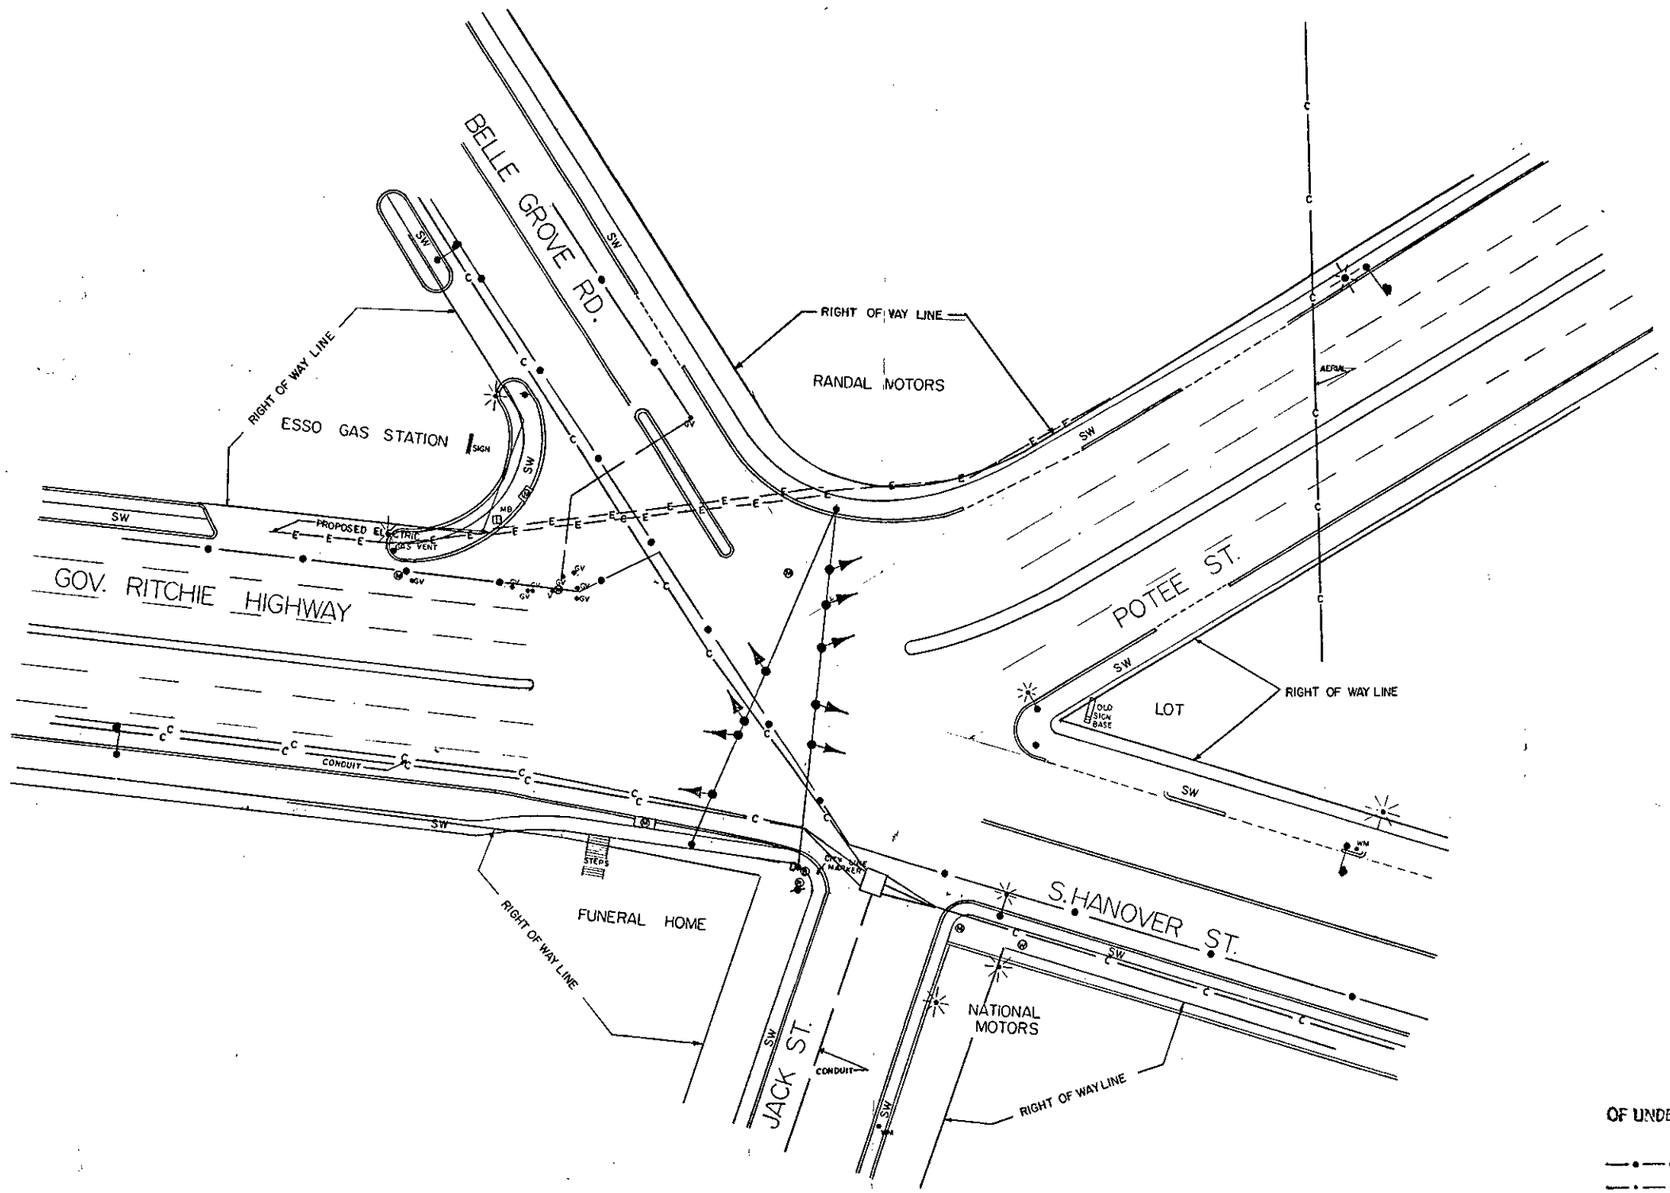

LEGEND
OF UNDERGROUND UTILITIES

- STEEL GAS MAIN HIGH PRESSURE
- WATER MAIN
- SEWER MAIN
- ELECTRIC CABLES IN DUCT
- C&P TELEPHONE

REVISIONS

APPROVAL: CHIEF - BUREAU OF TRAFFIC ENGINEERING

APPROVAL: ASS'T CHIEF ENGINEER TRAFFIC SAFETY

MARYLAND STATE ROADS COMMISSION
DIVISION OF TRAFFIC SAFETY
BUREAU OF TRAFFIC ENGINEERING

SIGNAL NO.

GOV. RITCHIE HIGHWAY, POTEE ST, JACK ST, BELLE GROVE RD & S. HANOVER ST.

DATE 11-9-72
SCALE 1"=20'
DRAWN BY: G.COOK
CONTRACT NO
COUNTY ANNE ARUNDEL
CHECKED BY:

DRAWING NO. TS 793

02000241.7H