MD 2 (SOLOMON'S ISLAND) IS ASSUMED TO RUN IN A NORTH-SOUTH DIRECTION

Construction Details

1. Test pit and install proposed service pedestal.
2. Install proposed 2 inch conduit (trenched) and service cables.
3. Install proposed handhole.
4. Use existing controller cabinet. Install proposed 2 inch conduit bend and service wires.

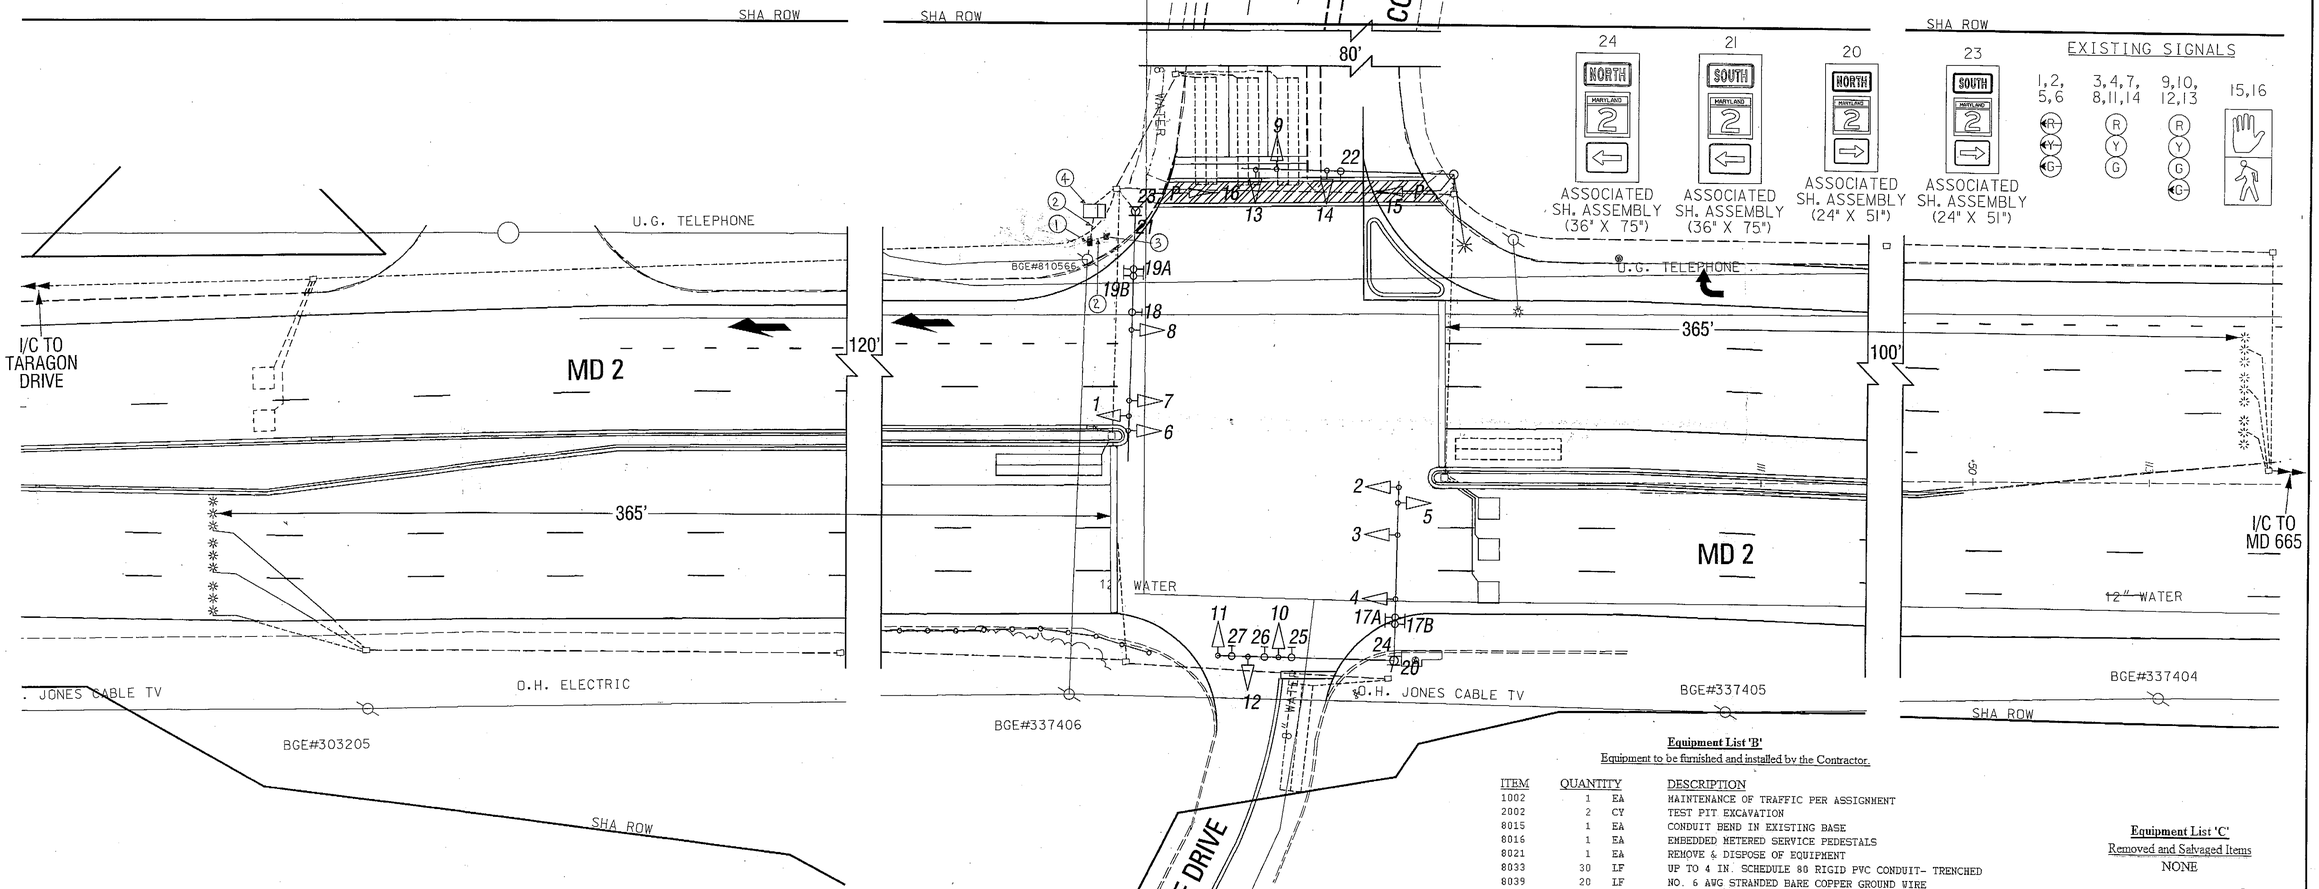

LEGEND OF UNDERGROUND AND OVERHEAD UTILITIES

AERIAL CABLE	—A——A—
ELECTRIC	—E——E—
TELEPHONE	—T——T—
GAS	—G——G—
SEWER	—S——S—
WATER	—W——W—
CABLE TV	—TV——TV—

Equipment List 'A'

Equipment to be supplied SHA and installed By the Contractor

"NO S.H.A. MATERIALS NEEDED"

Equipment List 'B'

Equipment to be furnished and installed by the Contractor.

ITEM	QUANTITY		DESCRIPTION
1002	1	EA	MAINTENANCE OF TRAFFIC PER ASSIGNMENT
2002	2	CY	TEST PIT EXCAVATION
8015	1	EA	CONDUIT BEND IN EXISTING BASE
8016	1	EA	EMBEDDED METERED SERVICE PEDESTALS
8021	1	EA	REMOVE & DISPOSE OF EQUIPMENT
8033	30	LF	UP TO 4 IN. SCHEDULE 80 RIGID PVC CONDUIT- TRENCHED
8039	20	LF	NO. 6 AWG STRANDED BARE COPPER GROUND WIRE
8043	60	LF	ELECTRICAL CABLE 1- CONDUCTOR NO. 4 AWG- THHN/ THWN
8047	1	EA	FURNISH AND INSTALL ELECTRICAL HANDHOLE

Equipment List 'C'

Removed and Salvaged Items

NONE

REVISIONS	APPROVALS
A CONTRACT NO. BW996M82 NEW GEOMETRIC IMPROVEMENTS TO MEDIANS ALONG MD 2 — 12/03	ASST. TRAFFIC ENGINEERING DESIGN DIVISION
C. July 2011 Install Metered Service Pedestal TIMS: L-103 — OT 2010	ASST. DISTRICT ENGINEER, TRAFFIC
	CHIEF, TRAFFIC ENGINEERING DESIGN DIVISION
	DIRECTOR, TRAFFIC & SAFETY

ORIGINAL ON FILE

ENGINEERING-PLANNING-EARTH SCIENCES-SURVEYING

GREENHORNE & O'MARA, INC.

810 GLENEAGLES COURT, SUITE 106, BALTIMORE, MARYLAND 21286

(410) 583-6700

ANNAPOLIS,MD-BALTIMORE,MO-ATLANTA,GA-TAMPA,FL-FAIRFAX,VA-WEST PALM BEACH,FL ROCKVILLE,MD-RALEIGH,NC-FREDERICKSBURG,VA-MECHANICSBURG,PA- ST. PETERSBURG,FL

MARYLAND DOT - STATE HIGHWAY ADMINISTRATION

Office of Traffic & Safety

TRAFFIC ENGINEERING DESIGN DIVISION

Traffic Signal Plan

MD 2 AT ADMIRAL COCHRANE DRIVE-LAKE SHORE DRIVE

DRAWN BY:	R. ZELLNER	F.A.P. NO.	SEE TITLE SHEET	TS NO. 4016	SHEET NO.
CHECKED BY:	B. BIDDLE	S.H.A. NO.	SEE TITLE SHEET	T.I.M.S. NO.	OF
SCALE:	1" = 20'	COUNTY:	ANNE ARUNDEL		
DATE:	DEC. 1, 1999	LOG MILE:	02000219.37		

J:/TRANS/ANN-0833/Signal Plans/Design/SH1.dgn
December 19, 2003 10:00