STANDARD TYPE A COMBINATION CURB AND GUTTER 12 INCH GUTTER PAN 8 INCH DEPTH SHA STD. NO. MD-620.02	
LOCATION	QUANTITY (LF)
SOUTHEAST QUADRANT	74
NORTHEAST QUADRANT	98

DETECTABLE WARNING SURFACE SHA STD. NO. MD-655.40	
LOCATION	QUANTITY (SF)
SOUTHEAST QUADRANT	25
NORTHEAST QUADRANT	22

5 INCH CONCRETE SIDEWALK	
LOCATION	QUANTITY (SF)
SOUTHEAST QUADRANT	490
NORTHEAST QUADRANT	405

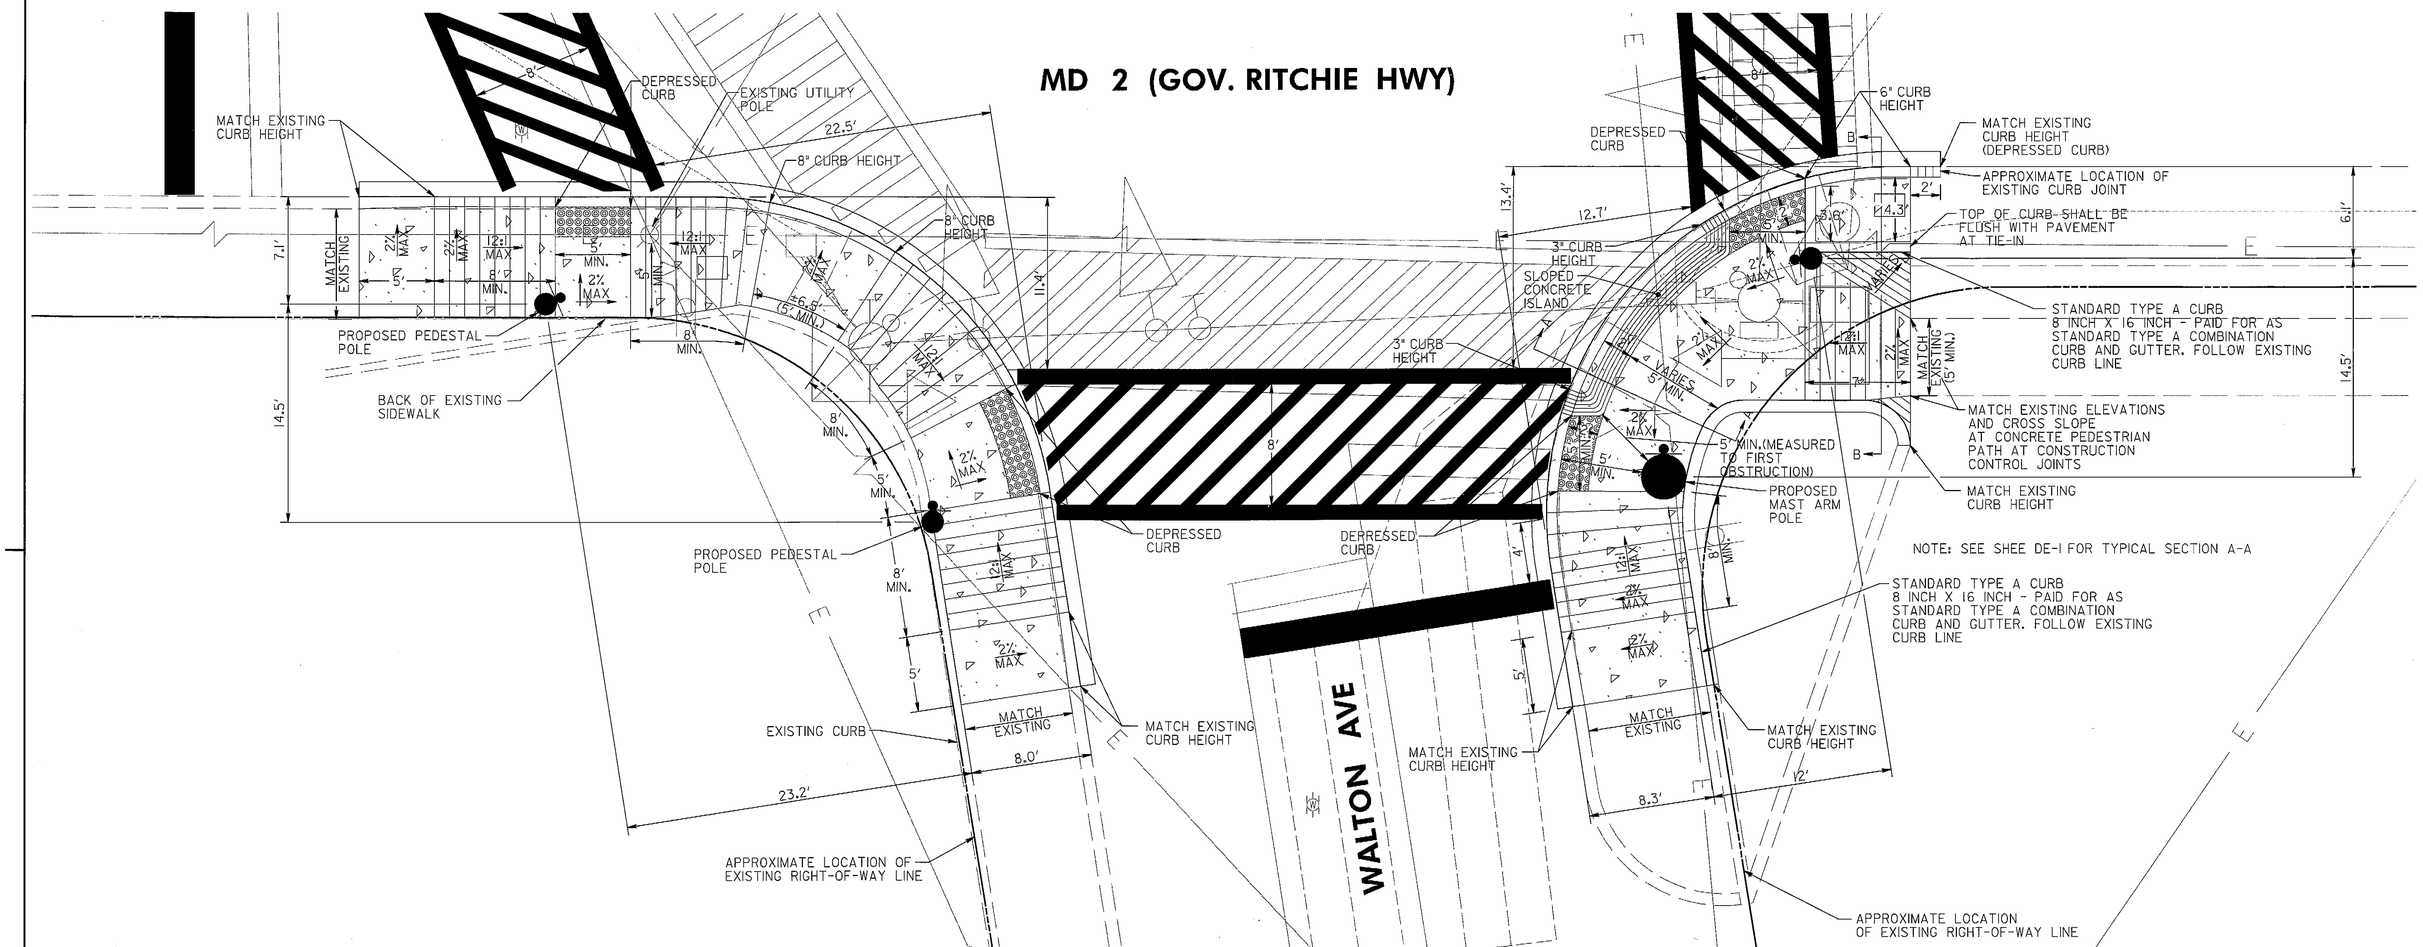

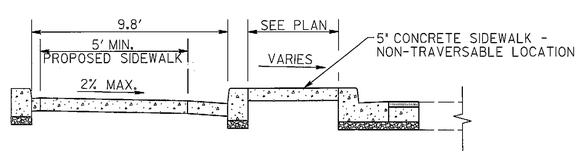

SECTION B-B

PROPOSED RAMP TRANSITION NOT TO SCALE

LEGEND

CONCRETE PAVEMENT

DETECTABLE WARNING SURFACE SHA STD. NO. MD-655.40

SEE GENERAL NOTES ON SHEET DE-1

TOD NO: XX647-20
SHA NO: AA127B5C
MD 2 @ Hammonds Lane/Walton Avenue

STATE OF MARYLAND
DEPARTMENT OF TRANSPORTATION
STATE HIGHWAY ADMINISTRATION

MD 2 (GOV. RITCHIE HWY) AT HAMMONDS LN / WALTON AVE
GLEN BURNIE, MD

RK&K
RUMMEL, KLEPPER & KAHL, LLP
81 MOSHER STREET | BALTIMORE, MD 21217
PH: (410) 728-2900 FAX: (410) 728-3160
Engineers | Construction Managers | Planners | Scientists
www.rkk.com

REVISIONS

RAMP DETAILS

SCALE 1" = 5'	DATE APRIL, 2012	CONTRACT NO. XX6475185	
DESIGNED BY JDG		COUNTY ANNE ARUNDEL	
DRAWN BY JBB		LOGMILE 02000240.11	
CHECKED BY ATD		TIMS NO. L087	
FAP NO. SEE TITLE SHEET		TOD NO.	
TS NO. 796G-DE	DRAWING DE-2 OF 2	SHEET NO. 5 OF 5	

PLOTTED: Wednesday, April 11, 2012 AT 08:55 AM
FILE: K:\projects\2008\08148_tcddes\Task 92_MD 2\CADD\Plan\pDE-0002_MD2@Hammonds.dgn

BY: jgolomb