DIMENSION DIAGRAM

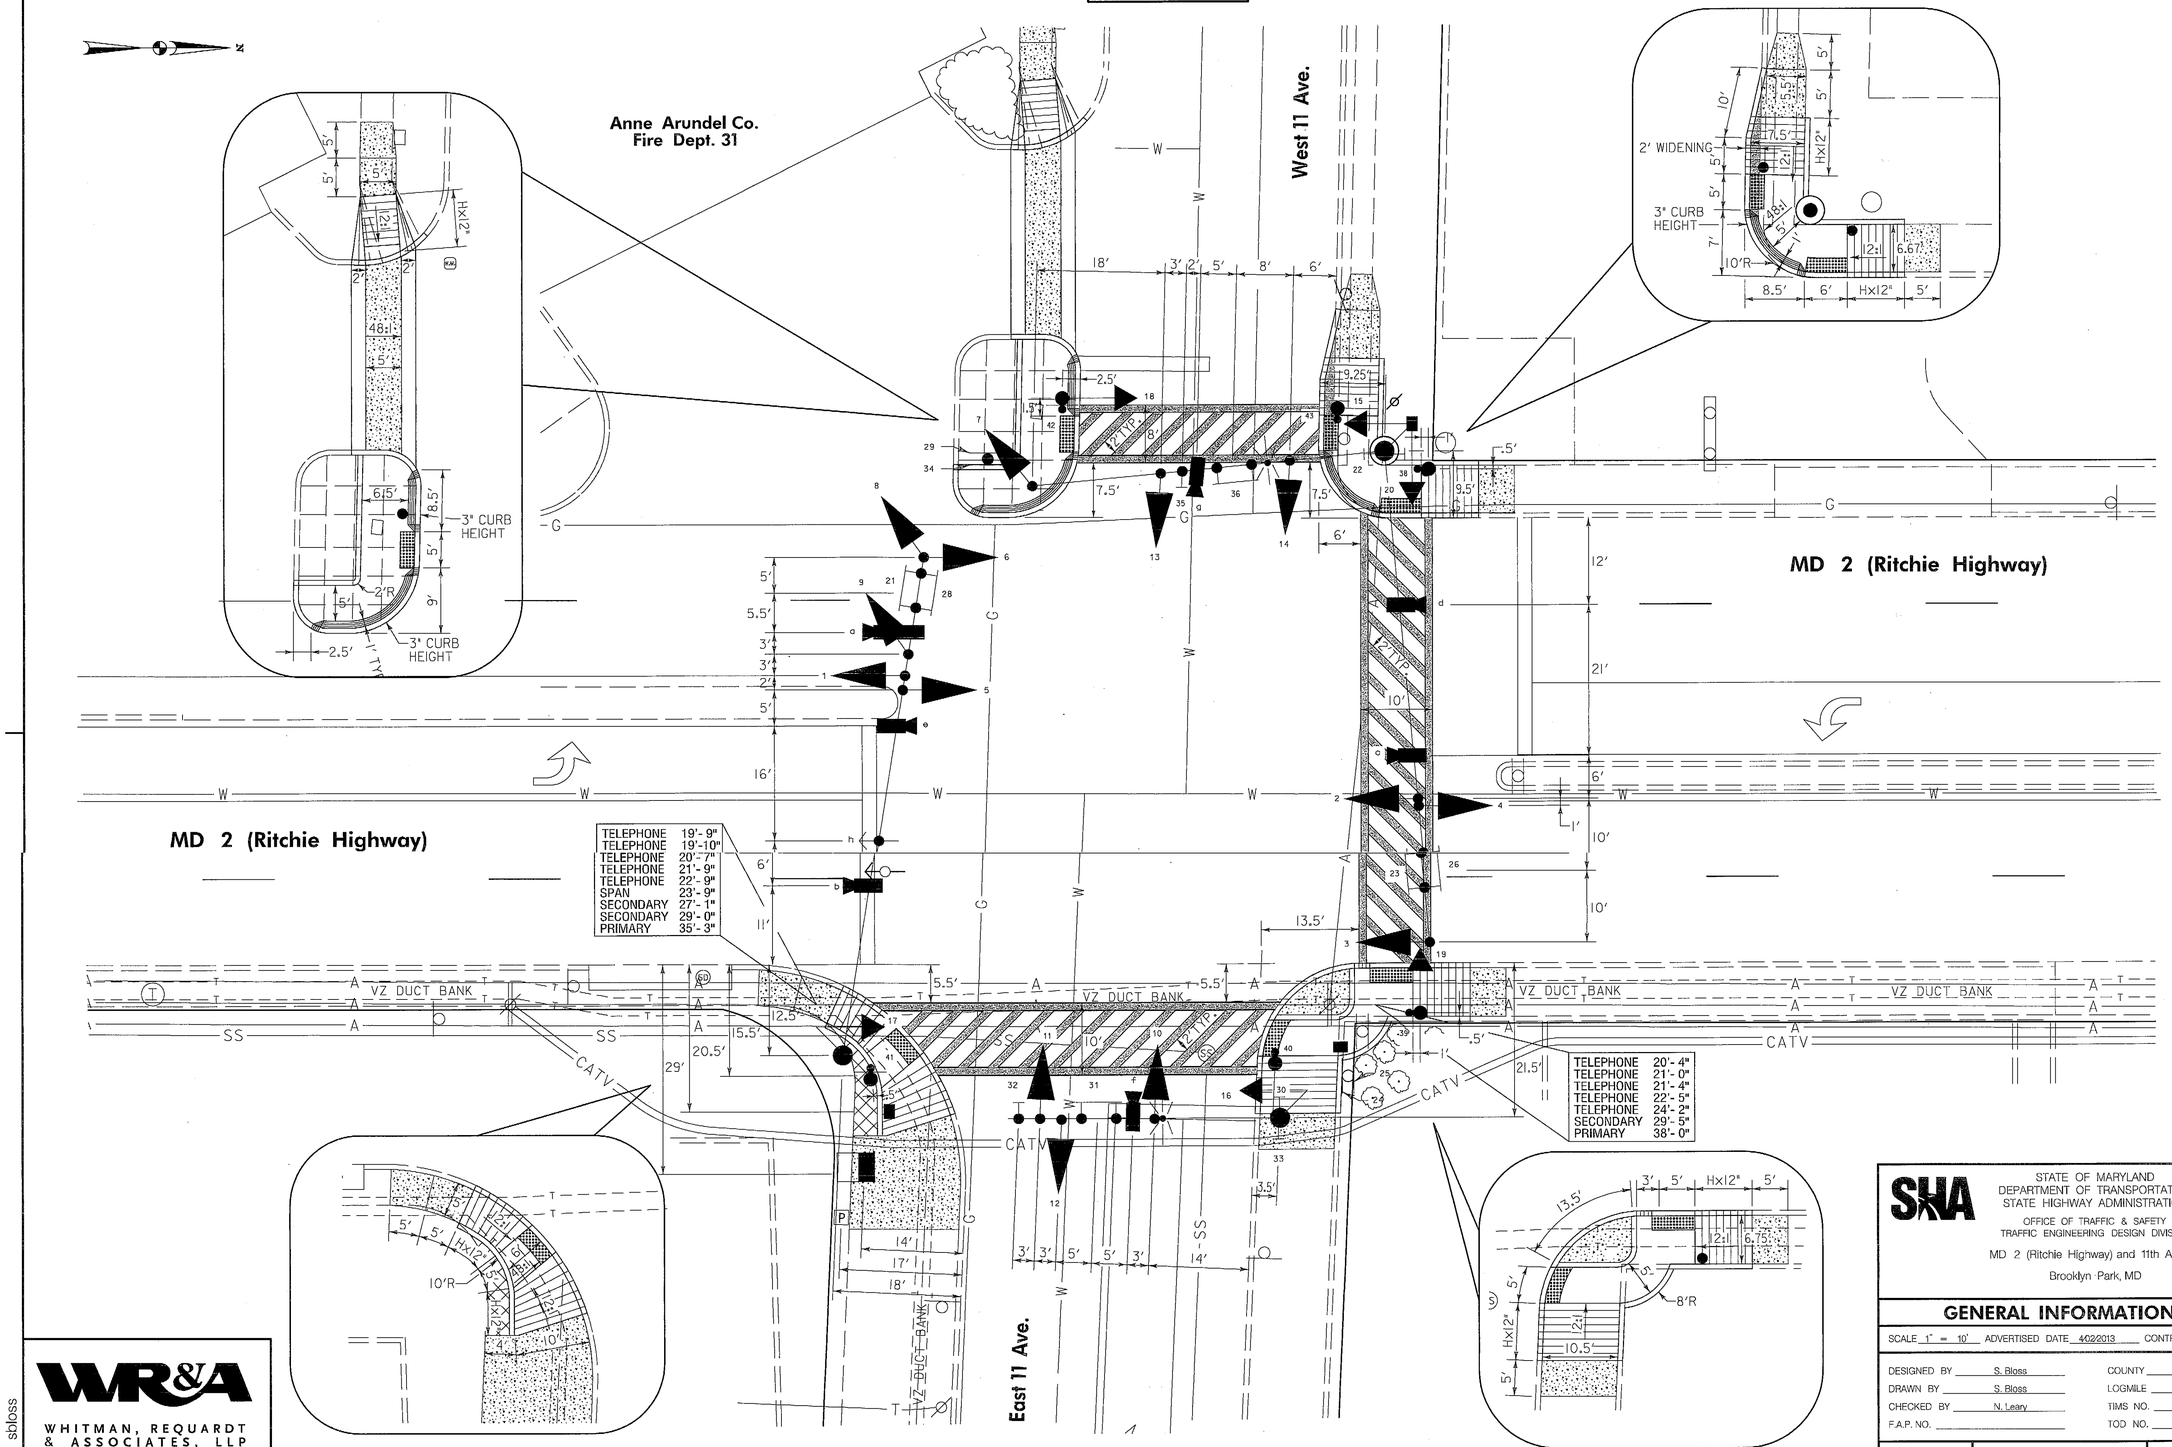

WR&A
WHITMAN, REQUARDT & ASSOCIATES, LLP
801 South Caroline Street, Baltimore, Maryland 21231

BY: sbloss

SHA

STATE OF MARYLAND
DEPARTMENT OF TRANSPORTATION
STATE HIGHWAY ADMINISTRATION

OFFICE OF TRAFFIC & SAFETY
TRAFFIC ENGINEERING DESIGN DIVISION

MD 2 (Ritchie Highway) and 11th Avenue

Brooklyn Park, MD

GENERAL INFORMATION SHEET

SCALE 1" = 10' ADVERTISED DATE 4/02/2013 CONTRACT NO. XY1515185

DESIGNED BY	S. Bloss	COUNTY	Anne Arundel
DRAWN BY	S. Bloss	LOGMILE	02000240.68
CHECKED BY	N. Leary	TIMS NO.	L826
F.A.P. NO.		TOD NO.	

TS NO. 794 G	DRAWING TSP – 2 OF 3	SHEET NO. 2 OF 3

PLOTTED: March 29, 2013
FILE: N:\31069-208\CADD\pSG-N022_L200.dgn