K&E BALTIMORE 17 0153 PHOENIX 10-75 MC 4156

F.H.W.A. REGION NO.	STATE	FED. AID PROJ. NO.	SHEET NO.	TOTAL SHEETS
3	MD.		2	5

NOTE: STRIPING AND STOPBARS SHOWN ON DRAWING ARE PROPOSED

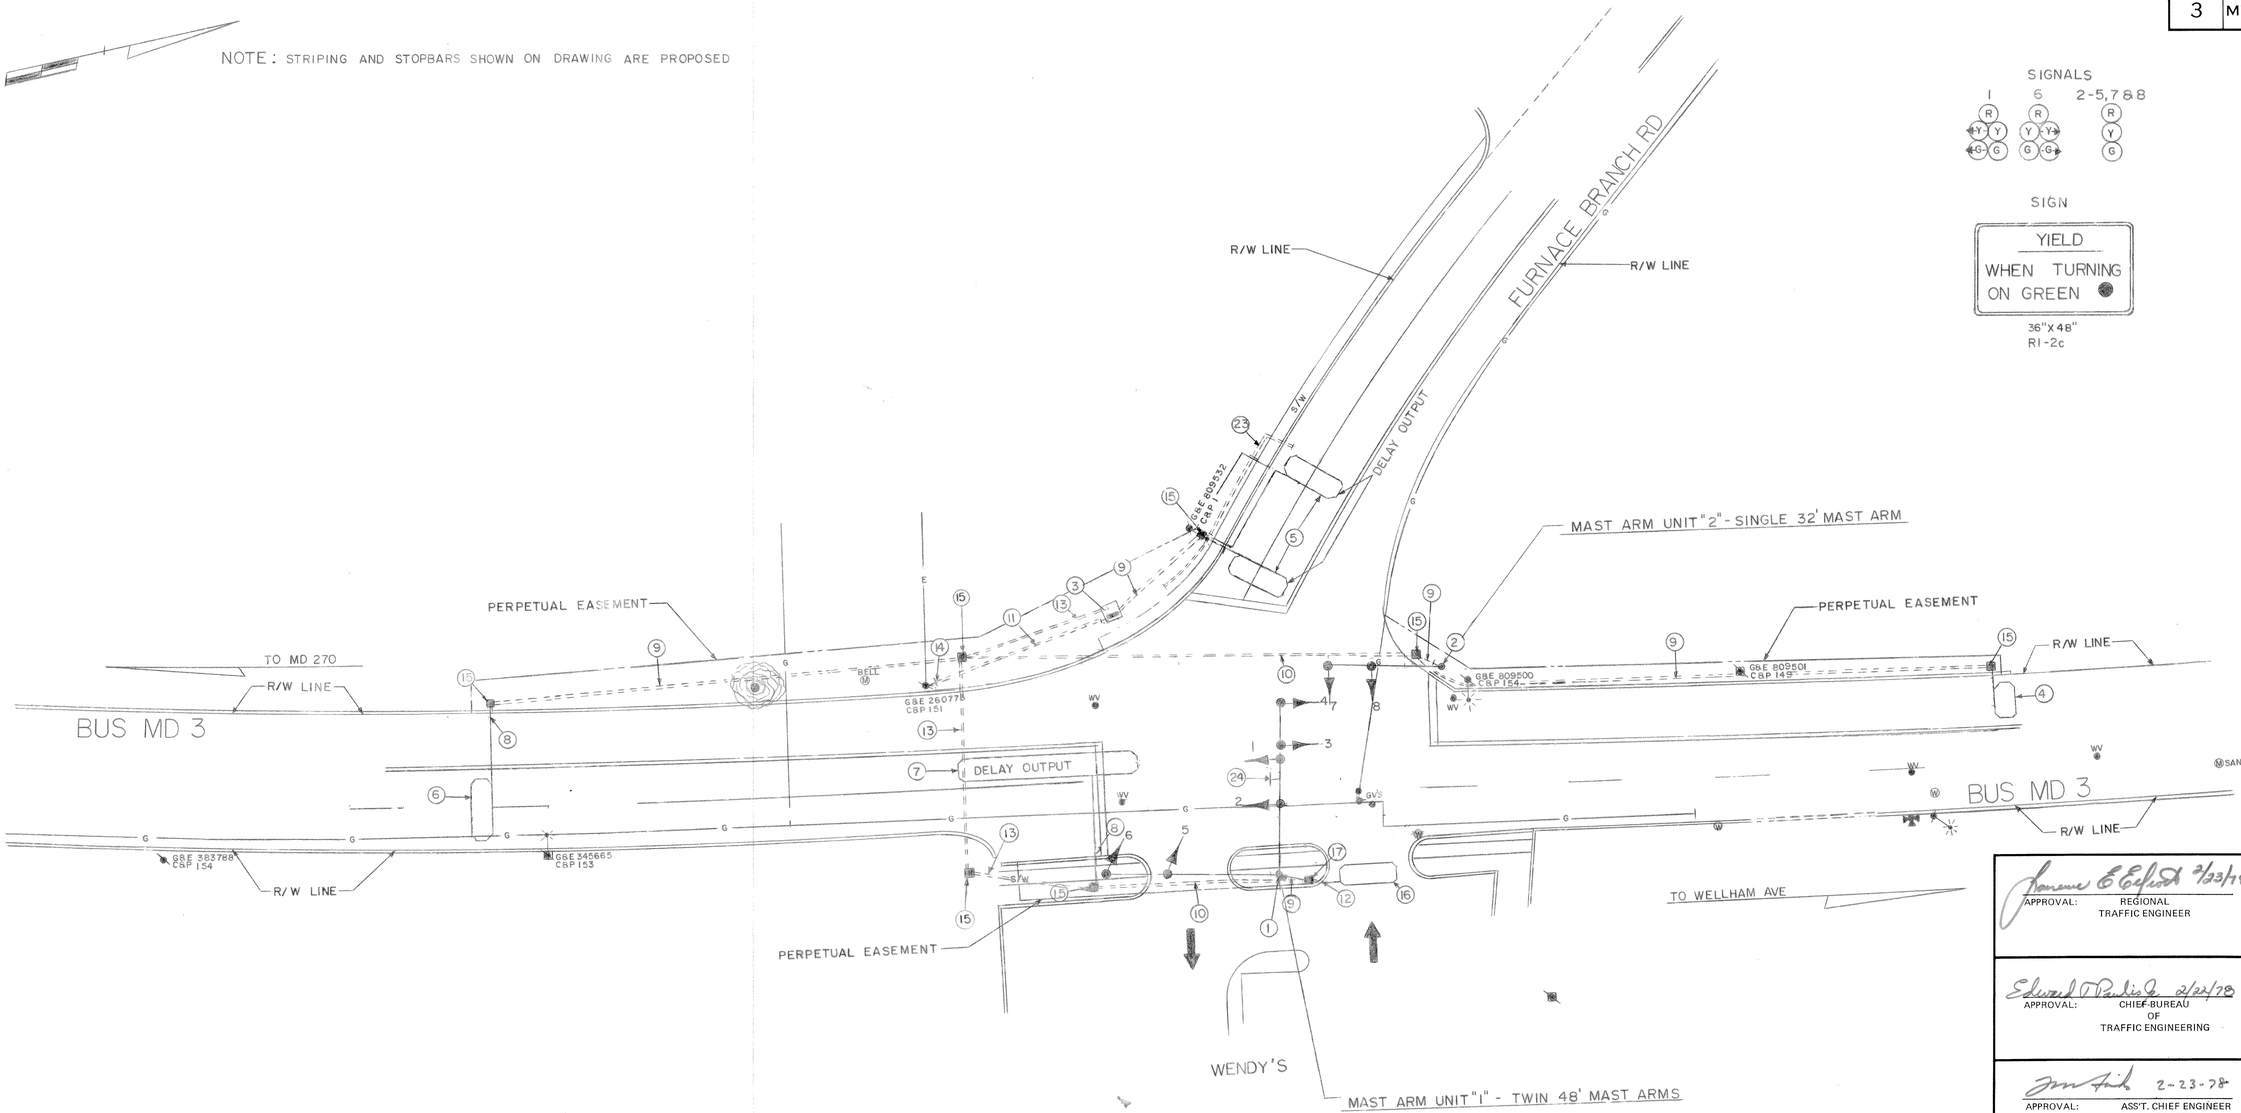

SIGNALS

SIGN

YIELD
WHEN TURNING
ON GREEN

36"X48"
R1-2c

PHASE 1

PHASE 2

PHASE 3

FLASHING OPERATION

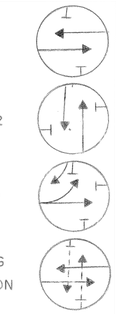

LEGEND
OF UNDERGROUND UTILITIES

G G	GAS MAIN
W W	WATER MAIN
S S	SEWER MAIN
E E	ELECTRIC CABLES
T T	TELEPHONE CABLES
A A	AERIAL CABLES

HIGH. LOC. & SURV. BOOK NO. 19308

APPROVAL: REGIONAL TRAFFIC ENGINEER — 2/23/78

APPROVAL: CHIEF BUREAU OF TRAFFIC ENGINEERING — 2/23/78

APPROVAL: ASS'T. CHIEF ENGINEER TRAFFIC — 2-23-78

REVISIONS

STATE OF MARYLAND
DEPARTMENT OF TRANSPORTATION
STATE HIGHWAY ADMINISTRATION

TRAFFIC DIVISION — BUREAU OF TRAFFIC ENGINEERING

BUS MD 3 & FURNACE BRANCH RD

SCALE 1" = 20' | DATE 3-7-77 | CONTRACT NO. AA-177-501-585

DRAWN BY: D DODA | COUNTY: ANNE ARUNDEL

DESIGNED BY: 2-14-78 | SIGNAL NO.:

CHECKED BY:

DRAWING NO. TS-1501