MD 3C (BENFIELD BLVD.) IS ASSUMED
TO RUN IN AN EAST-WEST DIRECTION

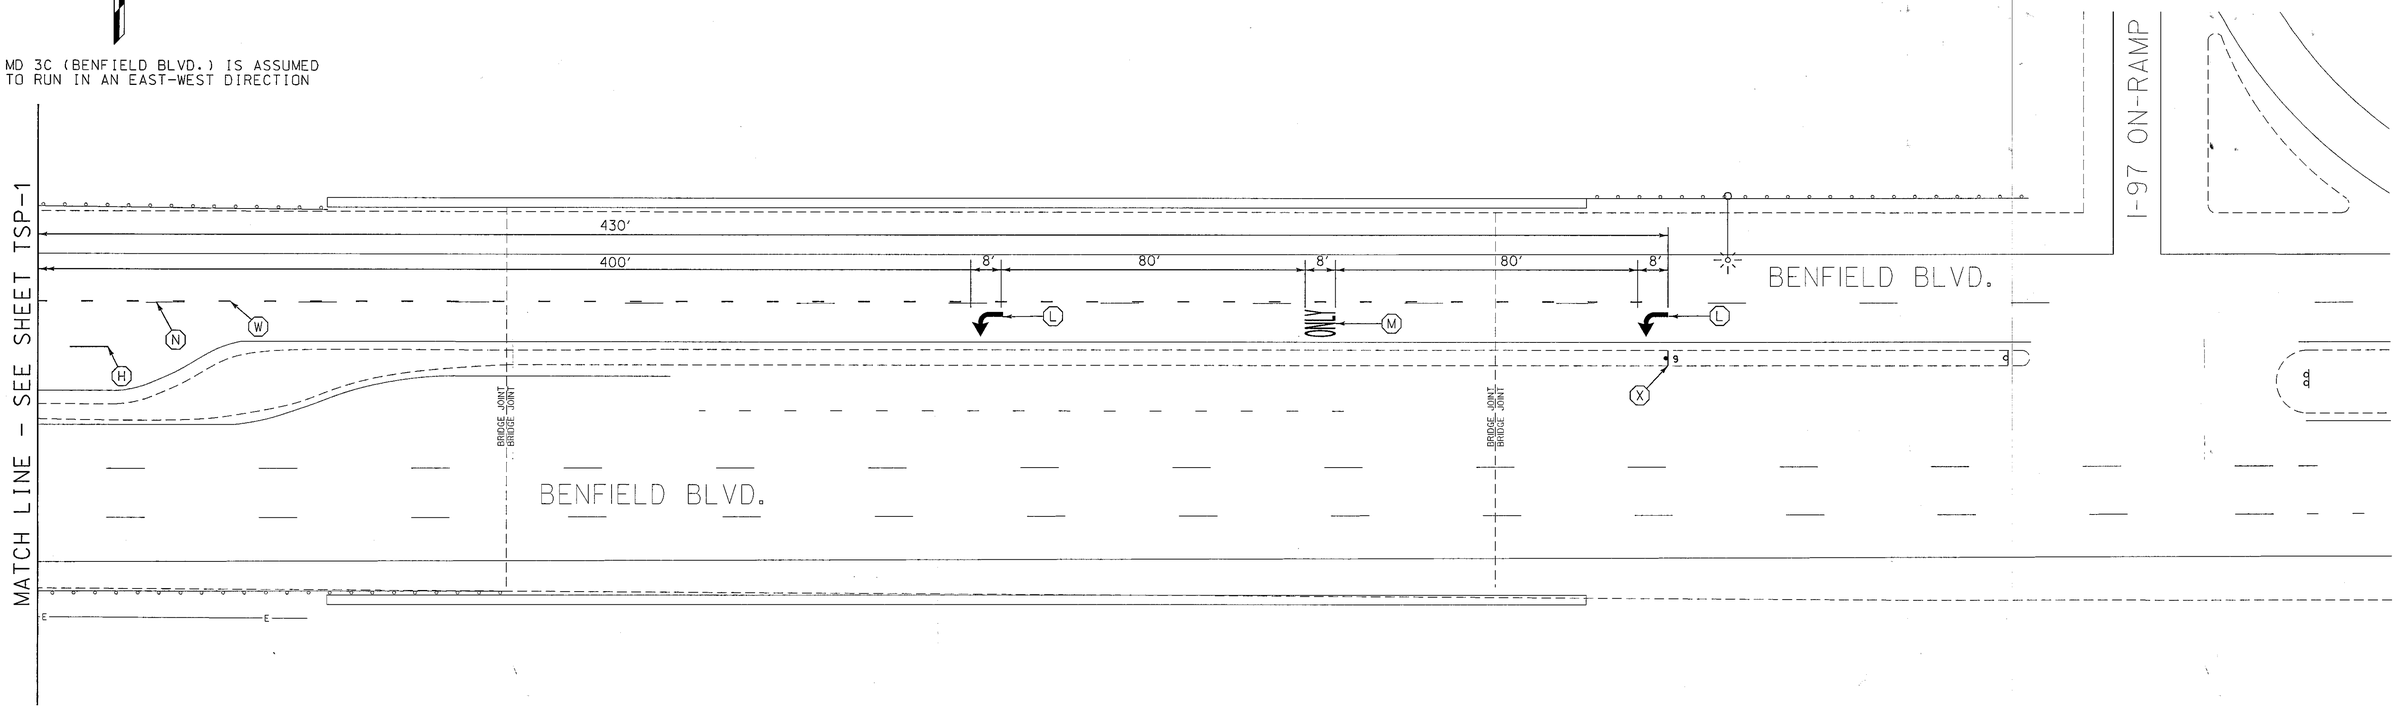

CONSTRUCTION DETAILS

H. INSTALL 5 IN. WHITE HEAT APPLIED PERMANENT PREFORMED THERMOPLASTIC PAVEMENT MARKING. (10 FT. LINE - 30 FT. GAP).
L. INSTALL HEAT APPLIED PERMANENT PREFORMED THERMOPLASTIC PAVEMENT MARKING "ARROW".
M. INSTALL HEAT APPLIED PERMANENT PREFORMED THERMOPLASTIC PAVEMENT MARKING LETTERS ("ONLY").
N. REMOVE EXISTING PAVEMENT MARKING LINES.
W. INSTALL 5 IN. WHITE HEAT APPLIED PERMANENT PREFORMED THERMOPLASTIC PAVEMENT MARKING. (3 FT. LINE WITH 9 FT. GAP)
X. INSTALL R3-7L SIGN (30 IN. x 30 IN.) ON ONE 4 IN.x 4 IN. WOOD SIGN SUPPORT.

LEGEND OF UNDERGROUND AND OVERHEAD UTILITIES

AERIAL CABLE	A
ELECTRICAL	E
TELEPHONE	T
GAS	G
SEWER	SS
STORM DRAIN	SD
WATER	W
CABLE TV	TV

TSP-2

WR&A
Whitman, Requardt and Associates, LLP
801 South Caroline Street
Baltimore, Maryland 21231
(410) 235-3450

MARYLAND DOT - STATE HIGHWAY ADMINISTRATION
Office of Traffic & Safety
TRAFFIC ENGINEERING DESIGN DIVISION
TRAFFIC SIGNALIZATION PLAN
MD 3C (BENFIELD BLVD. EXT.) @ I-97 (SB) ON RAMP
SHA#: AA389A62/B62 TOD#: AT6044-18

DRAWN BY:	MEL COOK	F.A.P. NO.		TS NO. 3442-A	SHEET NO.
CHECKED BY:	D. DODA	S.H.A. NO.			
SCALE:	1"=20'	COUNTY:	ANNE ARUNDEL	T.I.M.S. NO. 6512	2 OF 3
DATE:	6/14/94	LOG MILE:	0200970921		

M:\3149284\g512gp02.dgn