MD 3C (BENFIELD BLVD.) IS ASSUMED TO RUN IN A EAST-WEST DIRECTION.

EXISTING SIGNALS & SIGNS

PROPOSED CAMERA

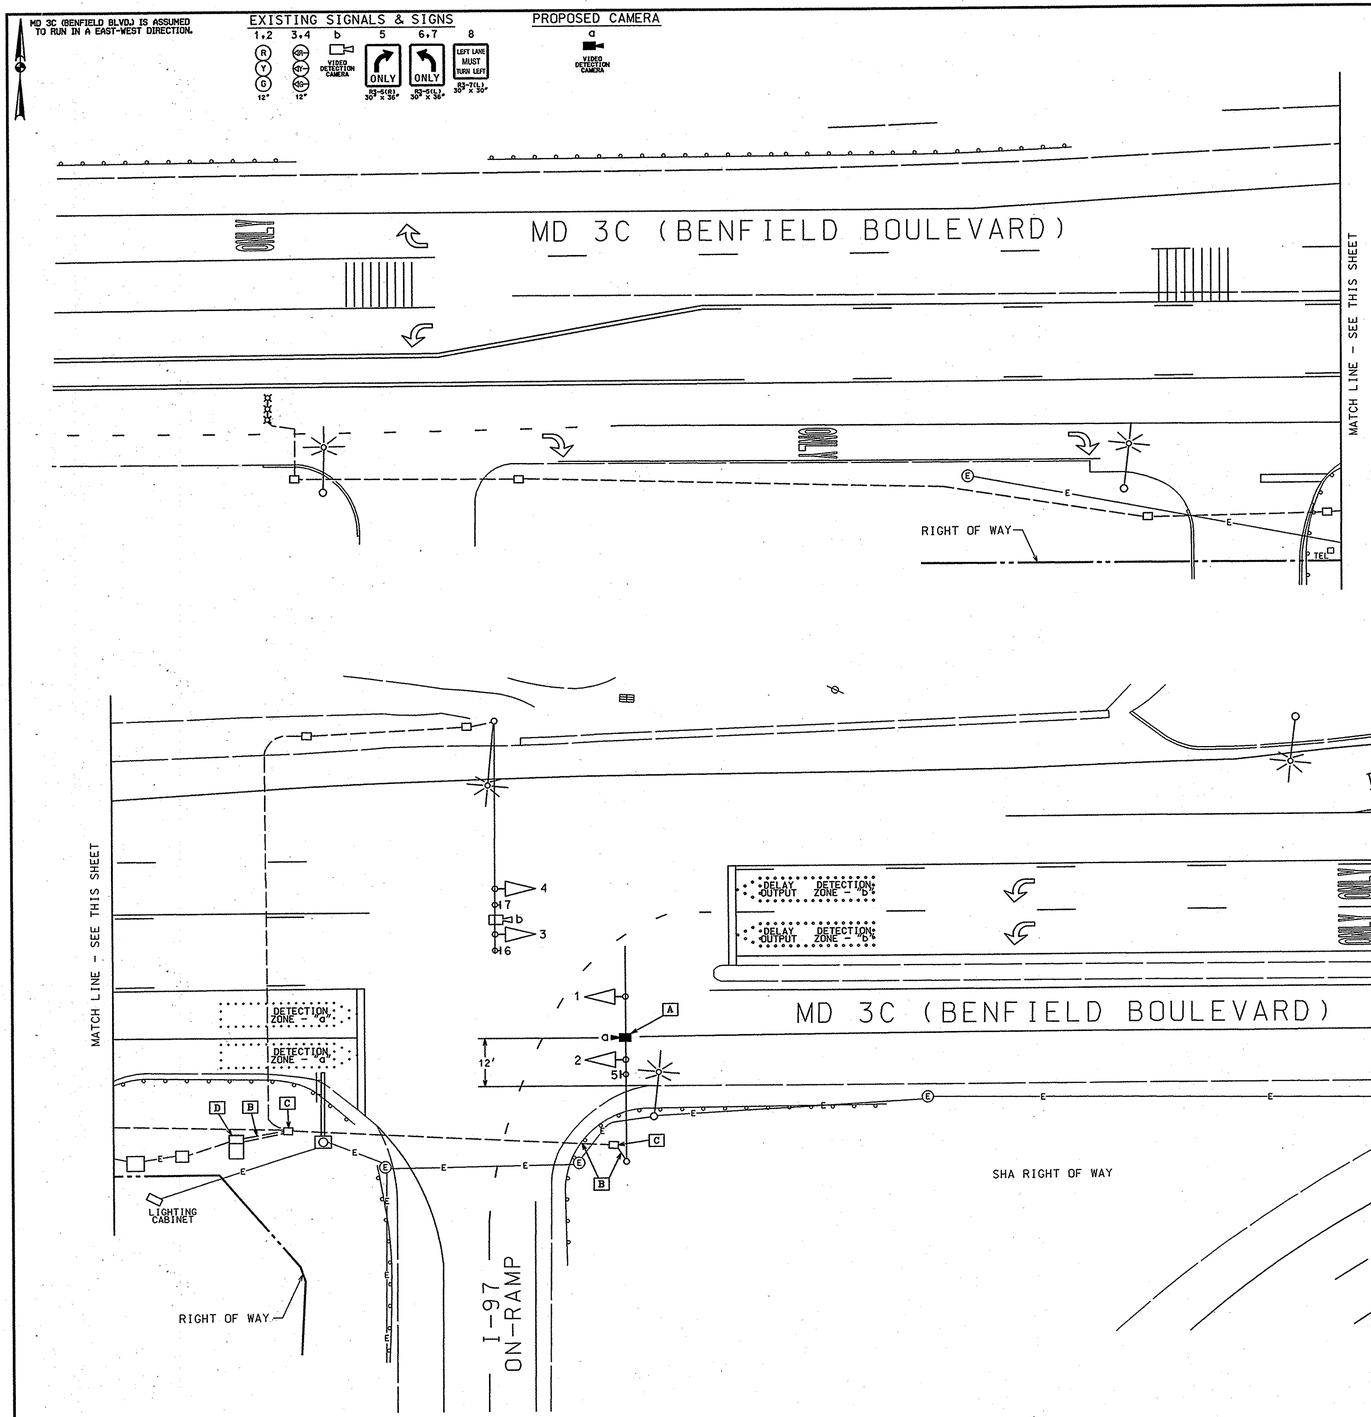

EQUIPMENT LISTS

A. EQUIPMENT TO BE FURNISHED BY THE SHA

ITEM NO.	QUANTITY	DESCRIPTION
	1 EACH	CONTROL CABLE, 250 FOOT, VIDEO DETECTION CAMERA TO CONTROLLER
	1 EACH	VIDEO DETECTION CAMERA
	1 EACH	INTERFACE PANEL
	1 EACH	TS MINI HUB
	1 EACH	MOUNTING BRACKET
	1 EACH	CONNECTING CABLE
	1 EACH	SDLC CABLE

B. EQUIPMENT TO BE INSTALLED BY THE SHA SIGNAL SHOP

ITEM NO.	QUANTITY	DESCRIPTION
1001	1 EACH	MAINTENANCE OF TRAFFIC
8001	1 EACH	INSTALL CAMERA
8002	215 L.F.	INSTALL CONTROL CABLE
8003	1 EACH	REMOVE AND DISPOSE OF EXISTING MATERIAL

NEMA PHASING:

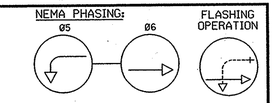

NEMA NOTES:

1. PHASES ASSOCIATED BY A DASHED LINE WILL OPERATE CONCURRENTLY.
2. PHASES ASSOCIATED BY A SOLID LINE WILL NOT OPERATE CONCURRENTLY.

PROJECT CONTACTS

THE PROJECT CONTACTS ARE AS FOLLOWS:

MS. KIM TRAN
ASSISTANT DISTRICT ENGINEER - TRAFFIC
PHONE: (410) 841-1019

MR. CHUCK GEORGE
ASSISTANT DISTRICT ENGINEER - MAINTENANCE
PHONE: (410) 841-1013

MR. JOHN MAYS
ASSISTANT DISTRICT ENGINEER - UTILITIES
PHONE: (410) 841-1039

MR. RICHARD DAFF
CHIEF, TRAFFIC OPERATIONS DIVISION
PHONE: (410) 787-7630

MR. ROBERT SNYDER
ASSISTANT DIVISION CHIEF, TRAFFIC OPERATIONS DIVISION
PHONE: (410) 787-7631

MR. EDWARD RODENHIZER
CHIEF, SIGNAL OPERATIONS SECTION
PHONE: (410) 787-7652

WIRING DIAGRAM

A = CONTROL CABLE, 250 FOOT, VIDEO DETECTION CAMERA TO CONTROL

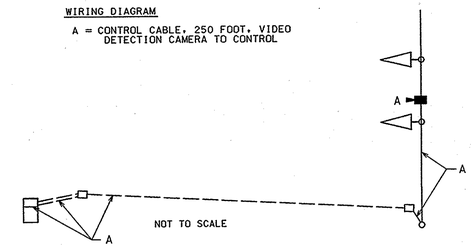

CONSTRUCTION DETAILS

A. INSTALL THE PROPOSED VIDEO DETECTION CAMERA.
B. USE THE EXISTING CONDUIT.
C. USE THE EXISTING HANDHOLE.
D. USE THE EXISTING CONTROLLER.

PHASE CHART

THERE ARE NO CHANGES TO THE PHASE CHART

UTILITY LEGEND

G — G	GAS MAIN
W — W	WATER MAIN
S — S	SEWER MAIN
E — E	ELECTRIC CABLES
A — A	AERIAL CABLES
T — T	TELEPHONE CABLES
D — D	STORM DRAIN

APPROVALS	
TEAM LEADER	ORIGINAL ON FILE
ASST. DIV. CHIEF	
DIVISION CHIEF	
OFFICE DIRECTOR	

REVISIONS

B	03/2006 - INSTALL VIDEO CAMERA F/ E/B MD 3C; SHA # SE-SIGNAL - TIMS NO. H577	WDK	DJD	DAZ	DRK
A	10/29/2004 - UPGRADE TO FULL TRAFFIC SIGNAL CONTROL; SHA #AT6D25185 - TIMS NO. G512	WMJ	WK	DJD	DAZ	DRK

STATE OF MARYLAND
DEPARTMENT OF TRANSPORTATION
STATE HIGHWAY ADMINISTRATION

MD 3C (BENFIELD BOULEVARD) AND I-97 S/B ON RAMP (RAMP 6) MILLERSVILLE, MARYLAND

SCALE 1"= 20' DATE June 14, 1994 CONTRACT NO.

DESIGNED BY: Melody Cook
DRAWN BY: Melody Cook
CHECKED BY: Dennis J. Doda Jr.
F.A.P. NO.:

COUNTY: ANNE ARUNDEL
LOGMILE: 02009709.21
TIMS: H577

DRAWING NO. 3442 B - OF

SHEET NO. 1 OF 1