F. H. WA. REGION NO.	STATE	FED. AID PROJ. NO.	SHEET NO.	TOTAL SHEETS
3	MD.		3	10

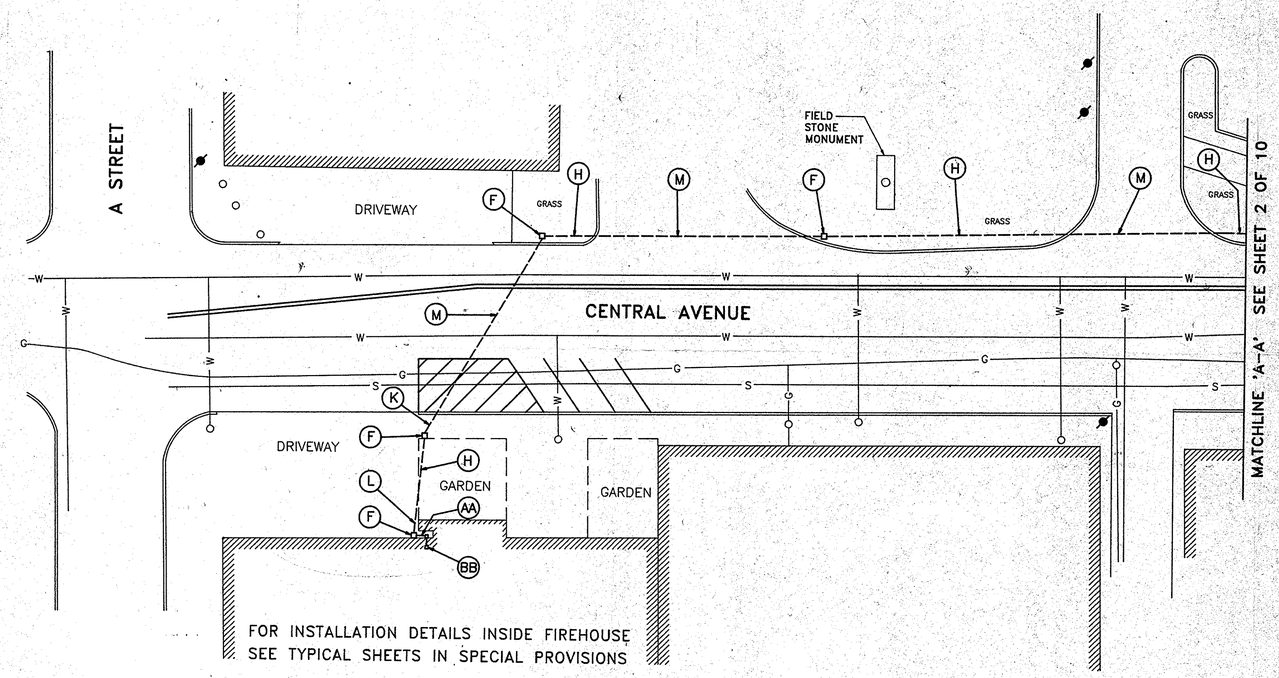

LEGEND OF UTILITIES

WATER	W
GAS	G
UNDERGROUND TELEPHONE	T
SANITARY SEWER	S
UNDERGROUND ELECTRIC	E
AERIAL	A
STORM DRAIN	SD
SEWAGE FORCE MAIN	FM
CABLE TV	TV

Erdman and Associates, Inc.
Consulting Engineers

REVISIONS	APPROVALS
	CHIEF, SIGNAL DESIGN SECTION 9/16/91
	ASST. DISTRICT ENGINEER, TRAFFIC
	CHIEF, TRAFFIC ENGINEERING DIVISION 9/18/91
	DEPUTY CHIEF ENGINEER, TRAFFIC 9/19/91

MDOT – STATE HIGHWAY ADMINISTRATION

Office of Traffic

TRAFFIC ENGINEERING DIVISION

DRAWN BY: S.K. SHOUL (EAI)
DES. BY: D.B. DOBRY, JR. (EAI)
CHK. BY:

CENTRAL AVENUE (FROM FIREHOUSE TO MD 3 BUSINESS) COUNTY: ANNE ARUNDEL

DATE: 9/5/91
SCALE: 1"=20'
F.A.P. NO.
S.H.A. NO. BW-428-802-512 855-02090

TS/STD. NO. TS-2375

SHEET NO. 3 OF 10

02B00302.82