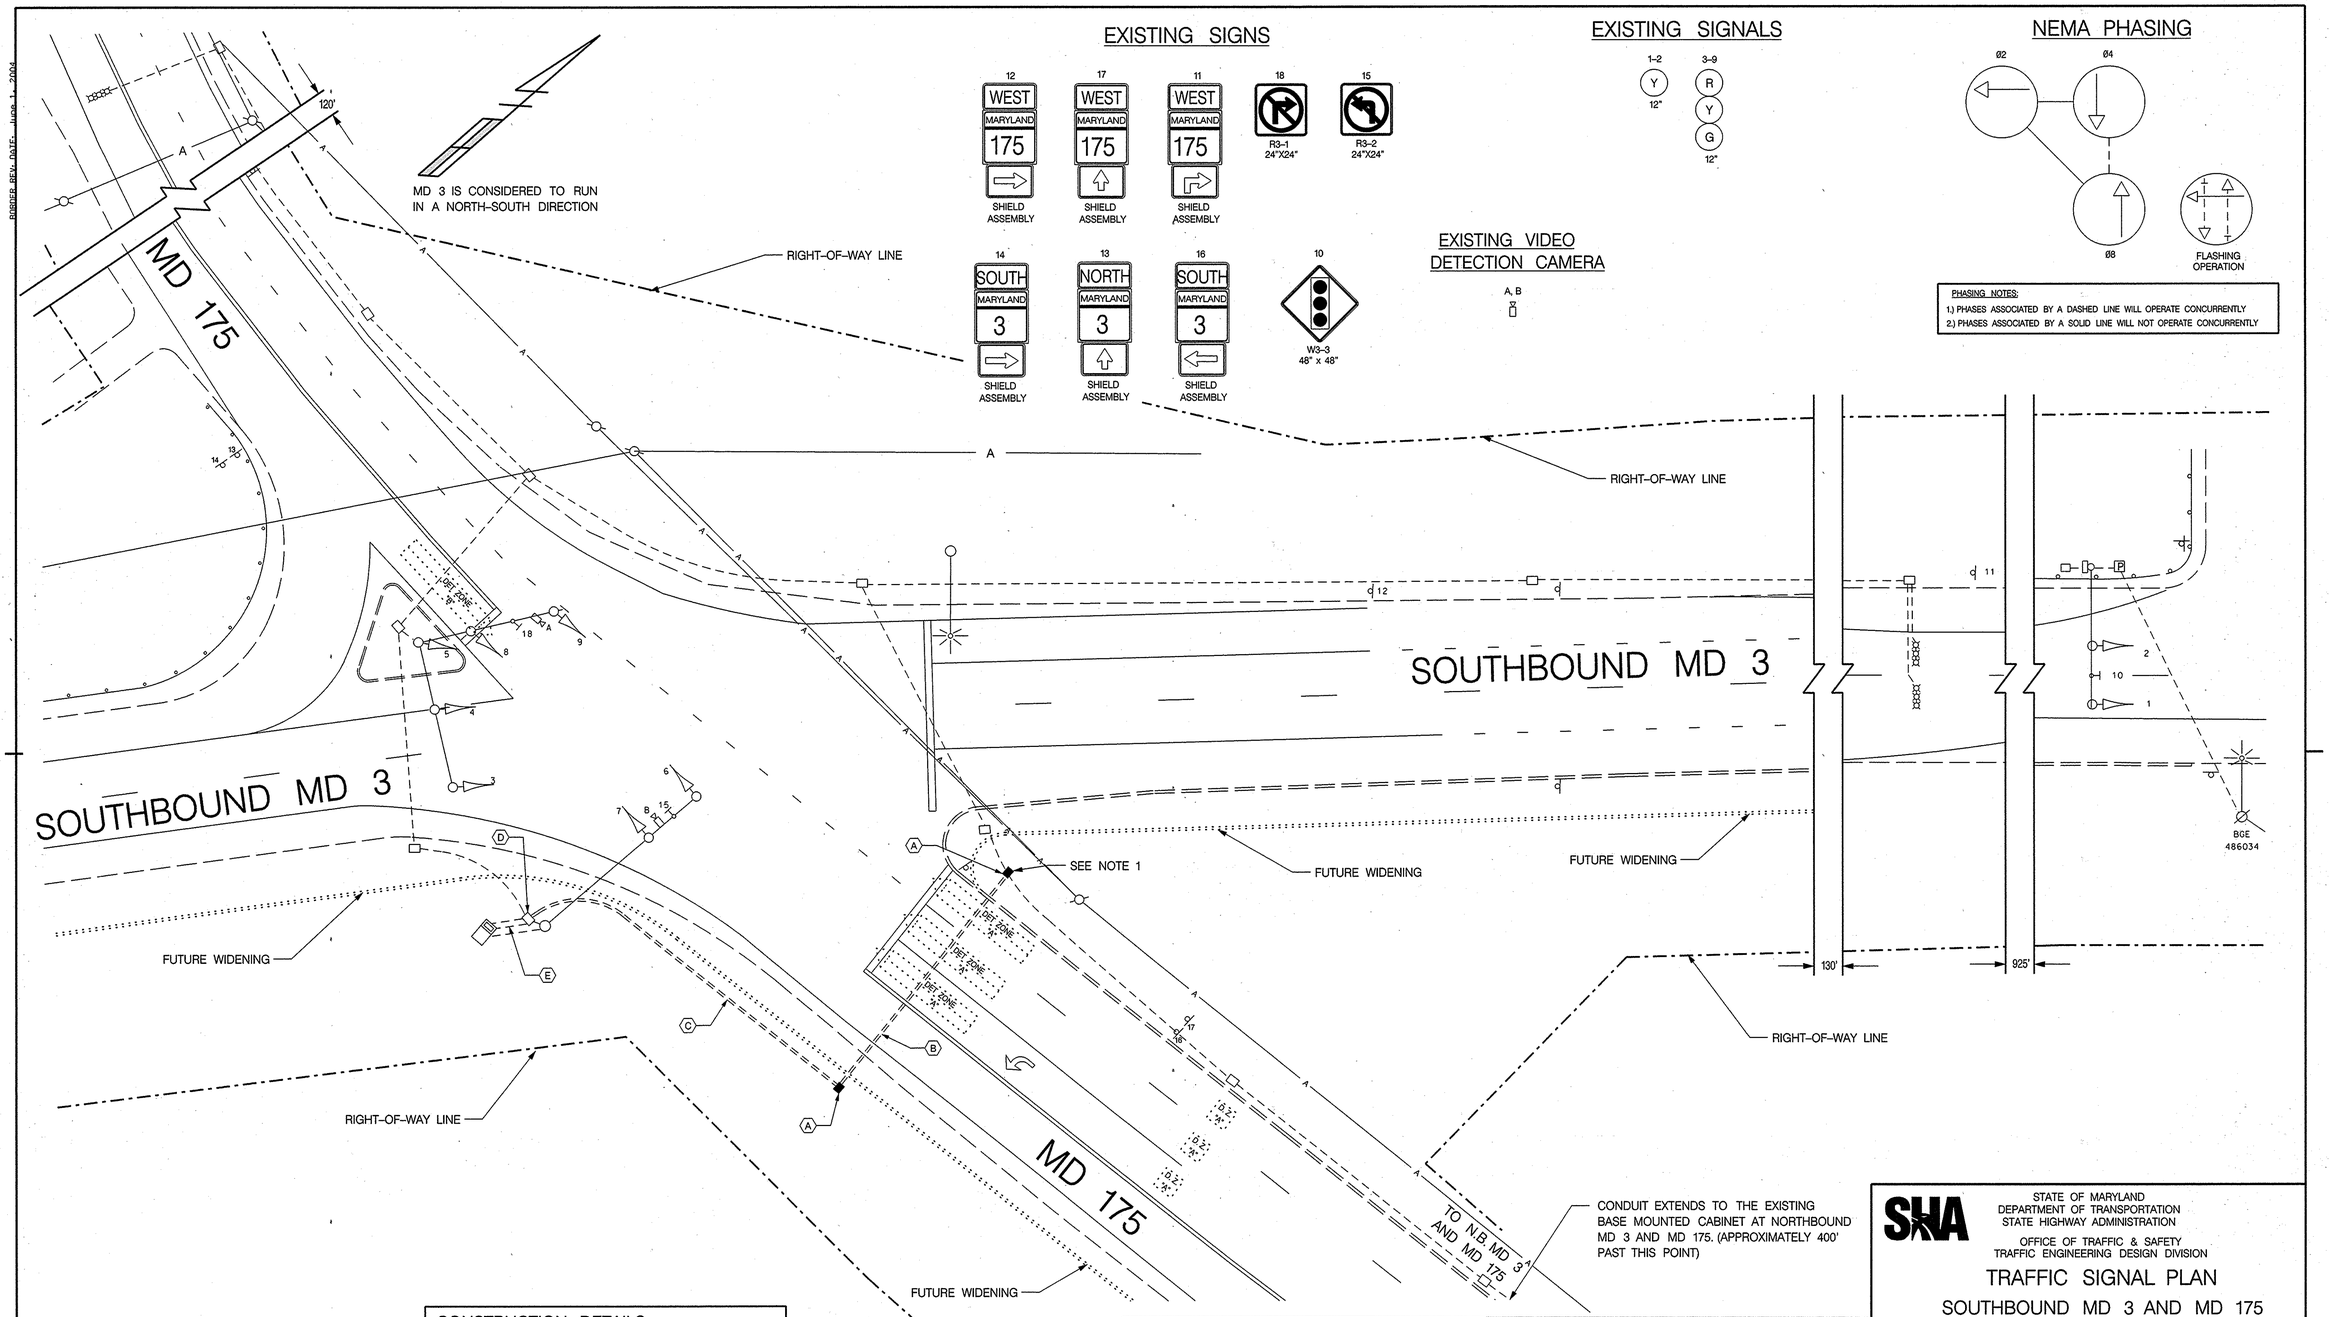

CONSTRUCTION DETAILS

A. INSTALL ELECTRICAL HANDHOLE
B. INSTALL 4 IN. SCHEDULE 80 RIGID ELECTRICAL CONDUIT – BORED
C. INSTALL 4 IN. SCHEDULE 80 RIGID ELECTRICAL CONDUIT – TRENCHED
D. USE EXISTING HANDHOLE
E. USE EXISTING CONDUIT

LEGEND OF UNDERGROUND AND OVERHEAD UTILITIES

AERIAL CABLE	A
ELECTRICAL	E
TELEPHONE	T
GAS	G
SEWER	S
WATER	W
CABLE TV	TV

TRAFFIC CONCEPTS, INC.
325 Gambrills Road
Suite E
Gambrills, MD 21054
(410) 923-7101
FAX (410) 923-6473
EMAIL TRAFFIC.CONCEPTS@COMCAST.NET

APPROVALS

TEAM LEADER
ASST. DIV. CHIEF
DIVISION CHIEF
OFFICE DIRECTOR

ORIGINAL ON FILE

REVISIONS

(K) INSTALL INTERCONNECT TO N.B. MD 3 & MD 175
8-9-07 SHA. NO. BW-996M82
TMZ WS

SHA
STATE OF MARYLAND
DEPARTMENT OF TRANSPORTATION
STATE HIGHWAY ADMINISTRATION
OFFICE OF TRAFFIC & SAFETY
TRAFFIC ENGINEERING DESIGN DIVISION

TRAFFIC SIGNAL PLAN
SOUTHBOUND MD 3 AND MD 175

SCALE 1" = 20' DATE 7-20-98 CONTRACT NO.

DESIGNED BY	B. THOMPSON	COUNTY	ANNE ARUNDEL
DRAWN BY	B. THOMPSON	LOGMILE	02000305.65
CHECKED BY	S. RENZI	T.I.M.S. NO.	I552
F.A.P. NO.	N/A	TOD NO.	

DRAWING NO. TS-179K SHEET NO. 1 OF 2

m:\1800\1885\signal.dgn Aug. 22, 2007 10:46:32