F H WA REGION NO	STATE	FED. AID PROJ. NO	SHEET NO.	TOTAL SHEETS
3	MD.			

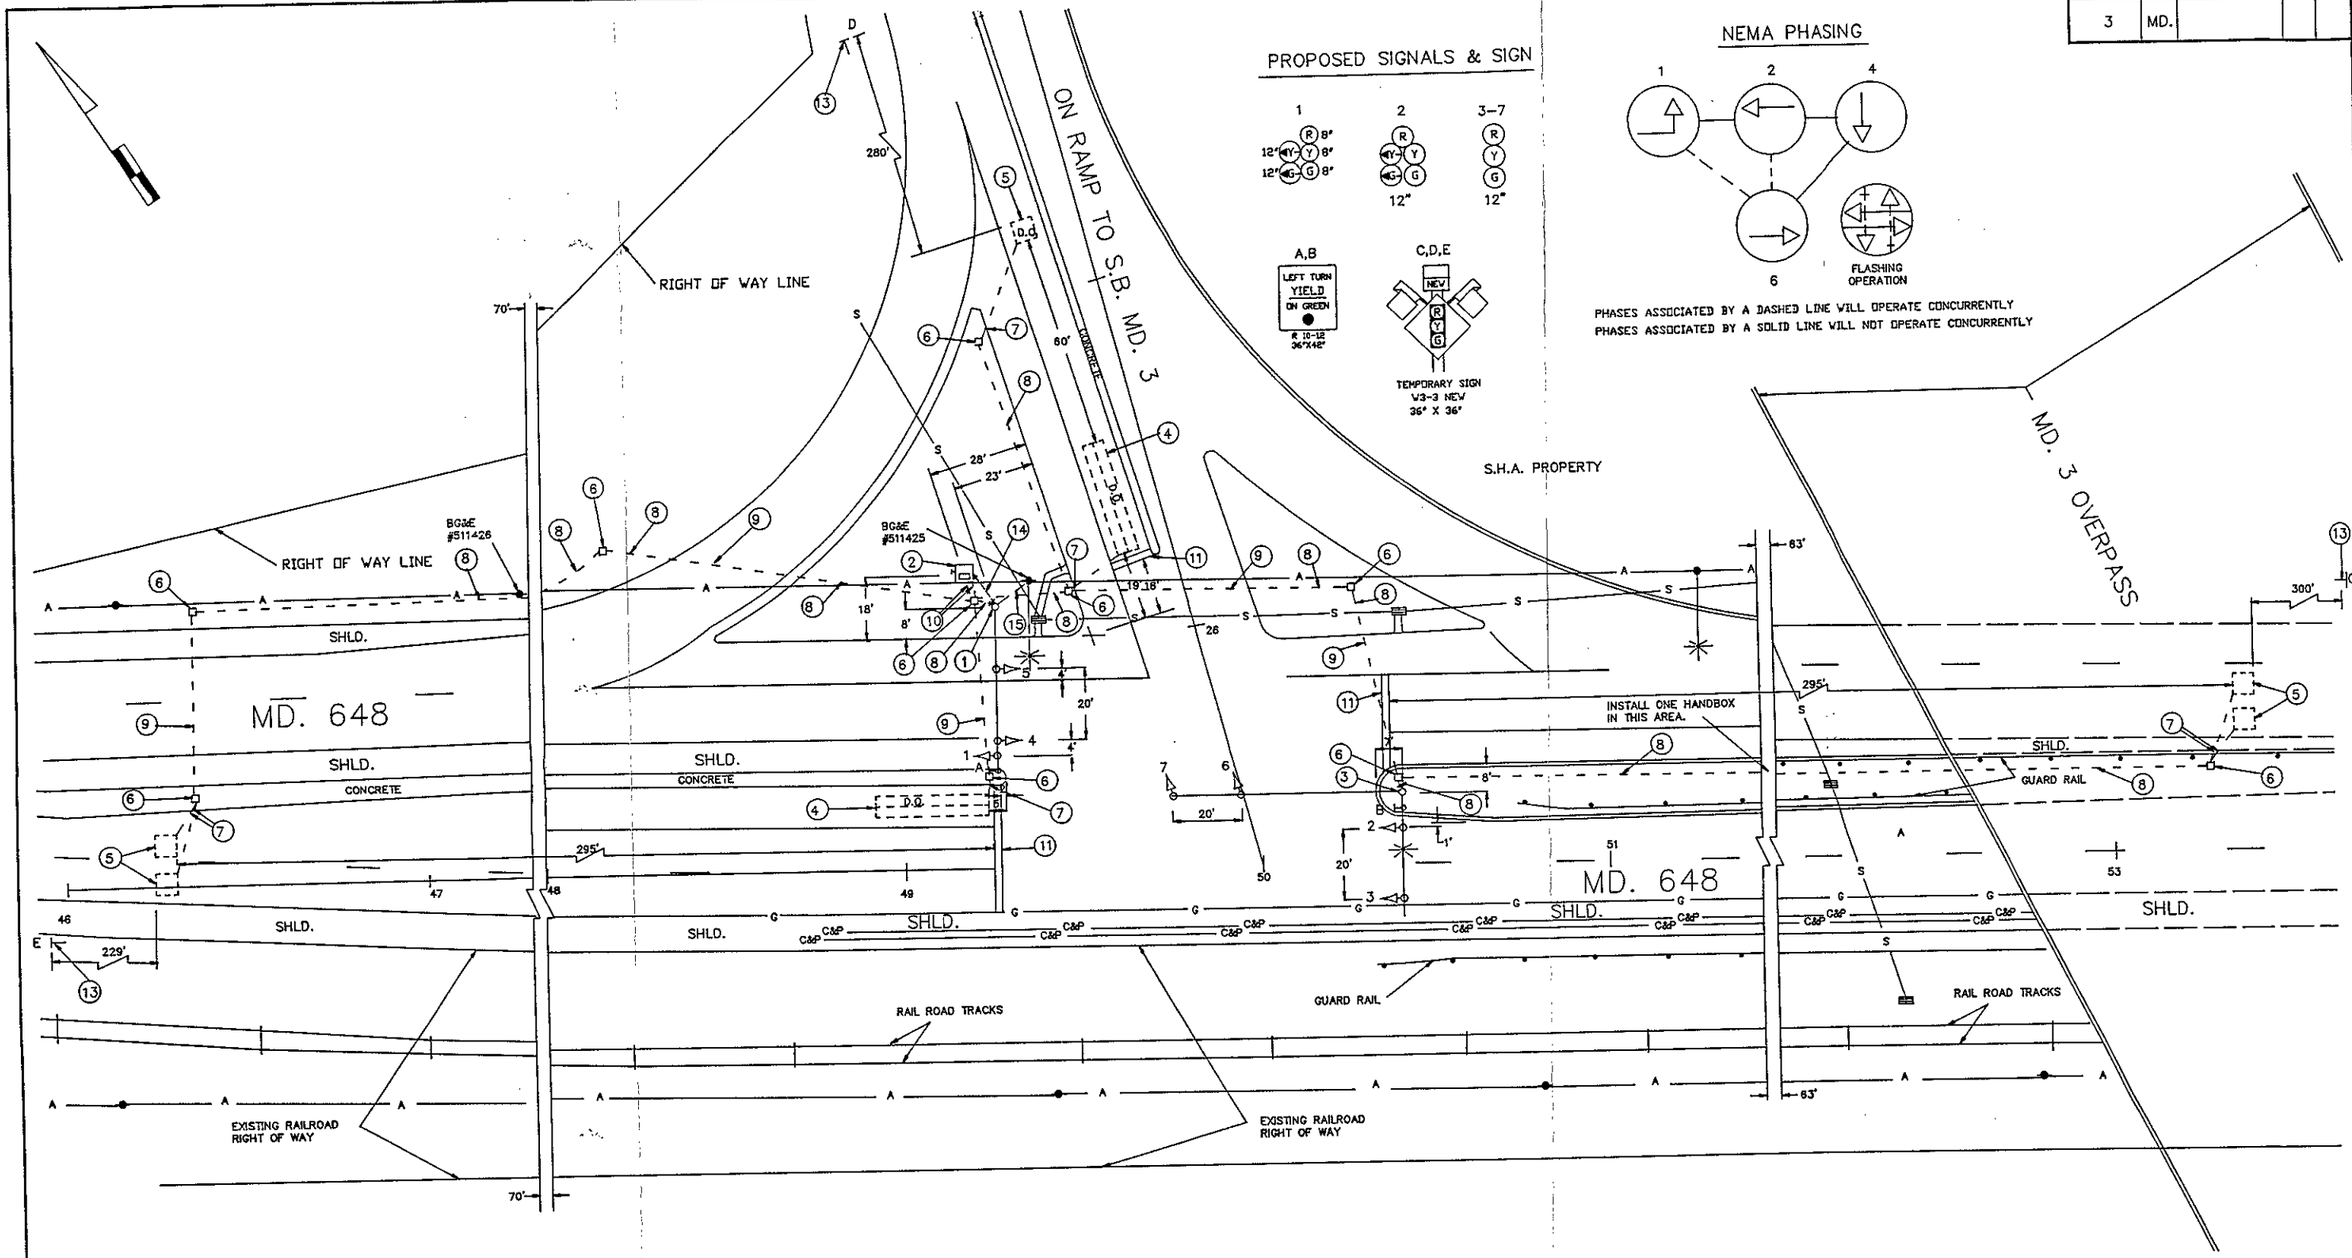

NOTES
1. STOPLINES SHOWN ARE PROPOSED AND UNLESS OTHERWISE NOTED, ARE TO BE INSTALLED IN ACCORDANCE WITH S.H.A. STANDARDS.
2. 'D.D.' INDICATES A DELAY-OUTPUT LOOP DETECTOR

UTILITY LEGEND

—G—G—	GAS MAIN
—W—W—	WATER MAIN
—S—S—	SEWER MAIN
—E—E—	ELECTRIC CABLES
—A—A—	AERIAL CABLES
—C&P—C&P—	TELEPHONE CABLES

REVISIONS	APPROVALS
	For: Dimitrios A. Zafiris 8-29-90 — CHIEF, SIGNAL DESIGN SECTION
	For: Lawrence E. Elliott 8-30-90 — ASST. DISTRICT ENGINEER, TRAFFIC
	Donald R. Wolf — CHIEF, TRAFFIC ENGINEERING DIVISION
	8/29/90 — DEPUTY CHIEF ENGINEER, OFFICE OF TRAFFIC

MDOT – STATE HIGHWAY ADMINISTRATION
Office of Traffic
TRAFFIC ENGINEERING DIVISION LOG MILE # 02009715.92

DRAWN BY: D. DISTANCE
DES. BY: D. DISTANCE
CHK. BY: 8/29/90
DATE: 8/90
SCALE: 1" = 20'
F.A.P. NO.
S.H.A. NO.

MD. 648 & S.B. MD. 3 ON/OFF RAMP
COUNTY: ANNE ARUNDEL

TS/STD. NO. 3028
SHEET NO. OF

[redacted]