F H WA REGION NO	STATE	FED. AID PROJ. NO	SHEET NO.	TOTAL SHEETS
3	MD.		1	1

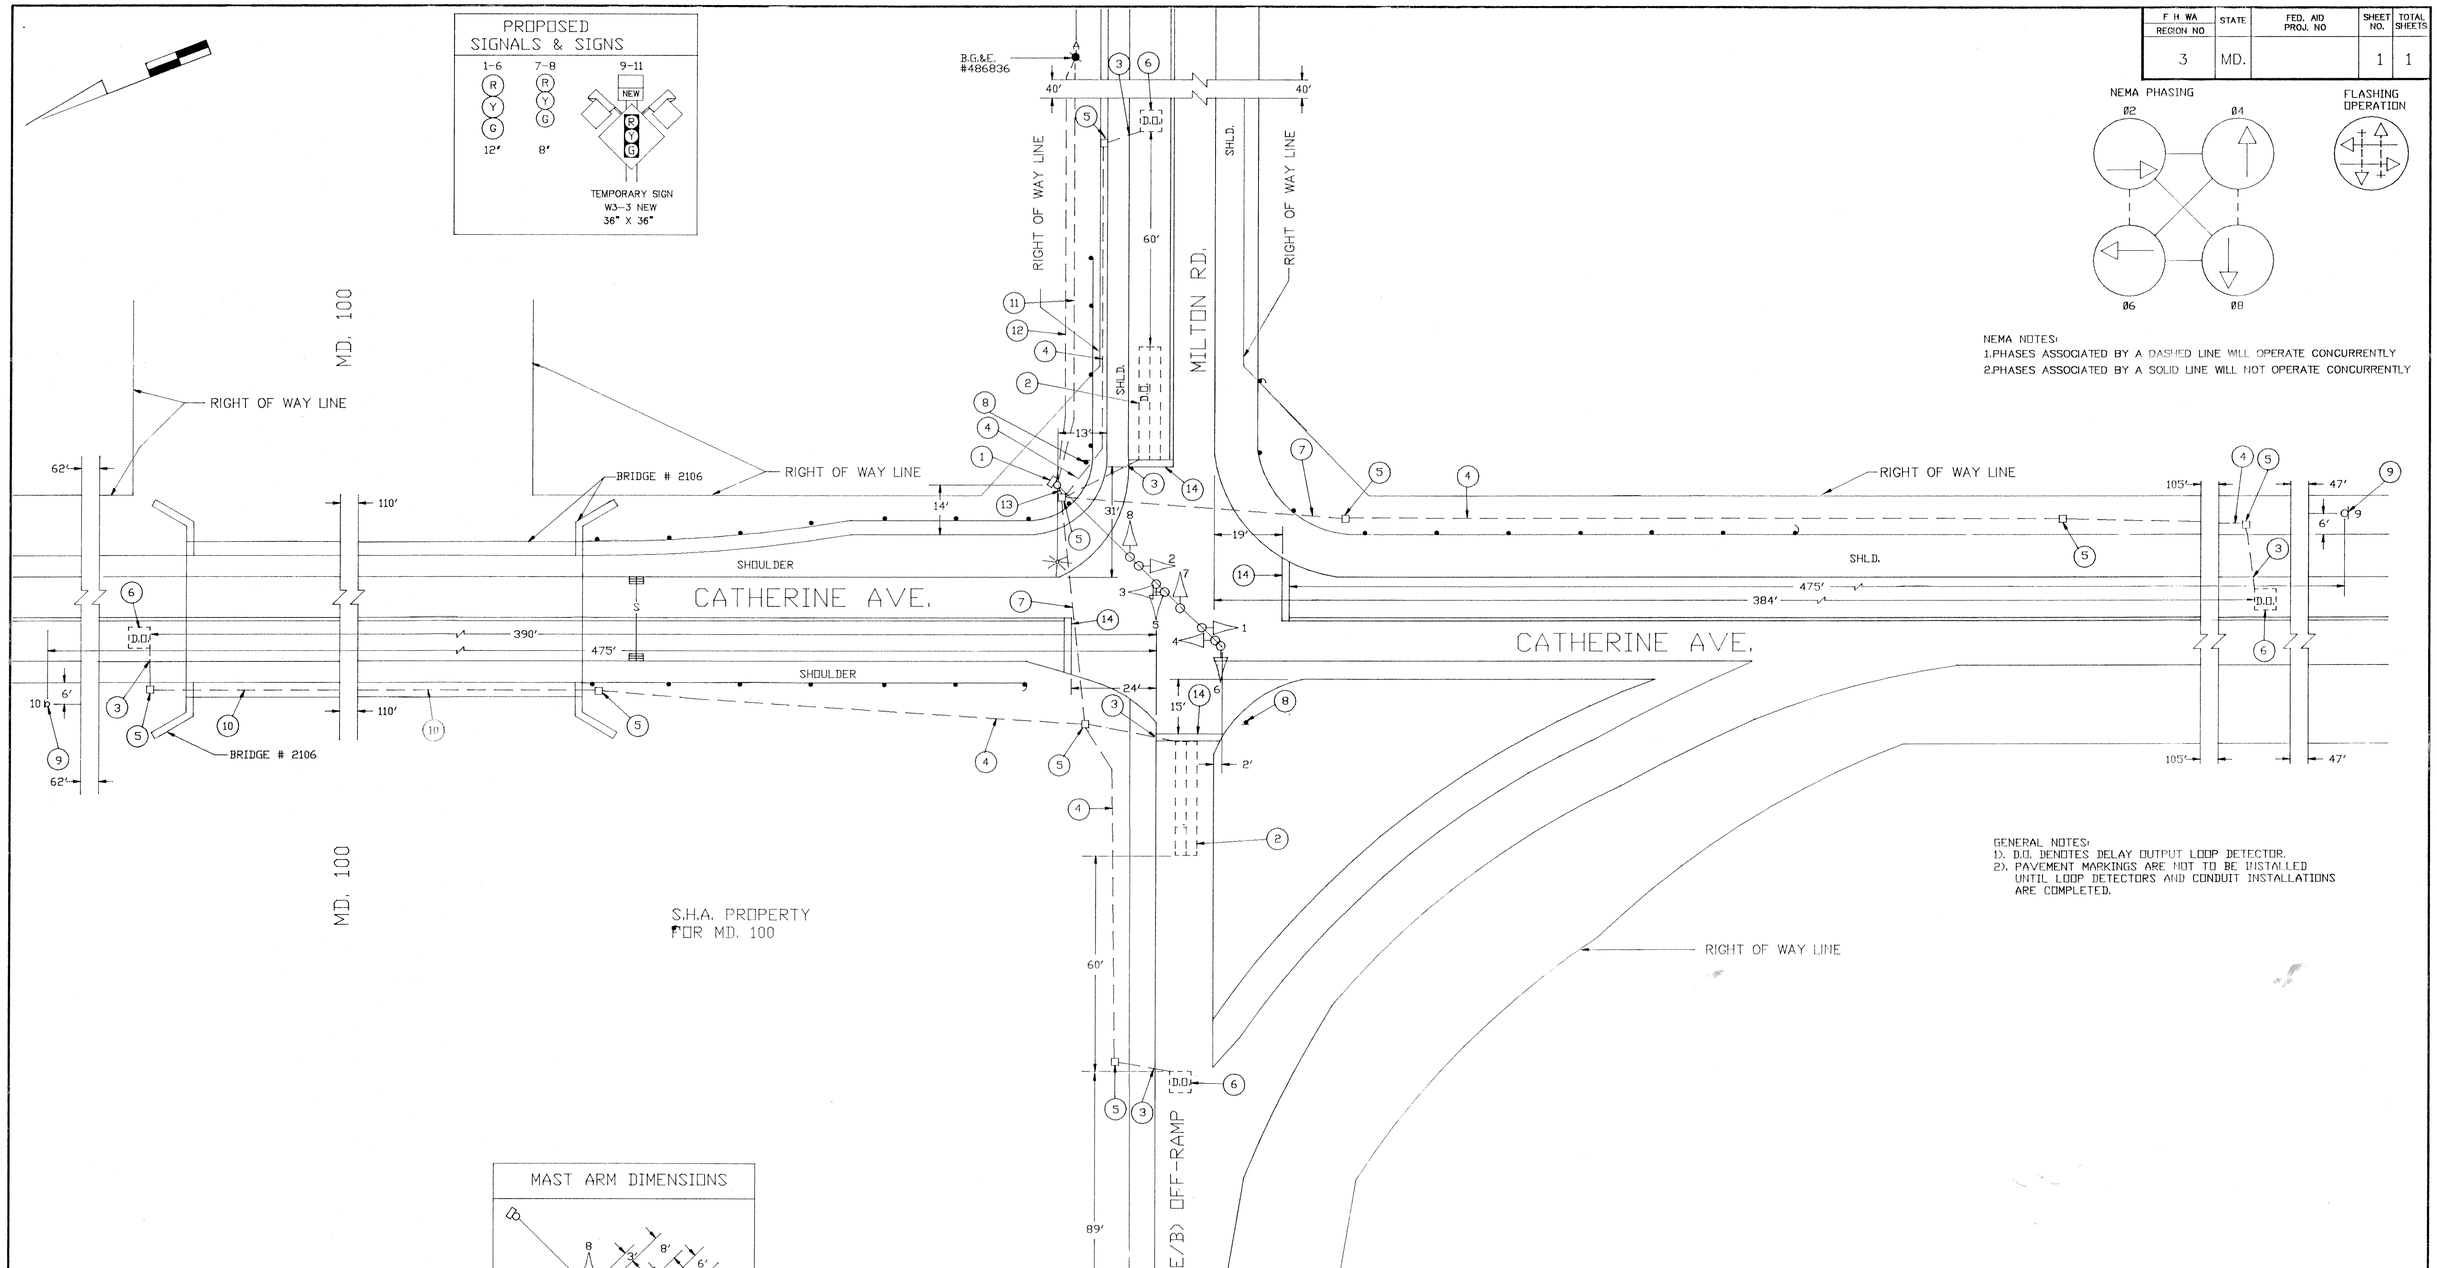

UTILITY LEGEND

G — G	GAS MAIN
W — W	WATER MAIN
S — S	SEWER MAIN
E — E	ELECTRIC CABLES
A — A	AERIAL CABLES
T — T	TELEPHONE CABLES

REVISIONS	APPROVALS
	for Stu Rogers 6/4/90 CHIEF, SIGNAL DESIGN SECTION
	ASST. DISTRICT ENGINEER, TRAFFIC
	Edward T. Parker 6-4-90 CHIEF, TRAFFIC ENGINEERING DIVISION
	6/5/90 DEPUTY CHIEF ENGINEER, OFFICE OF TRAFFIC

MDOT – STATE HIGHWAY ADMINISTRATION
Office of Traffic
TRAFFIC ENGINEERING DIVISION

SIGNAL #

DRAWN BY: W. MALCOLM
DES. BY: W. MALCOLM
CHK. BY: Gene Simmons

MD. 100 (E/B) OFF RAMP/
MILTON RD. & CATHERINE AVE.

COUNTY: ANNE ARUNDEL

DATE: 04/90
SCALE: 1" = 20'
F.A.P. NO.
S.H.A. NO.

TS/STD. NO. TS-2599

SHEET NO. 1 OF 1

0201000 2.14