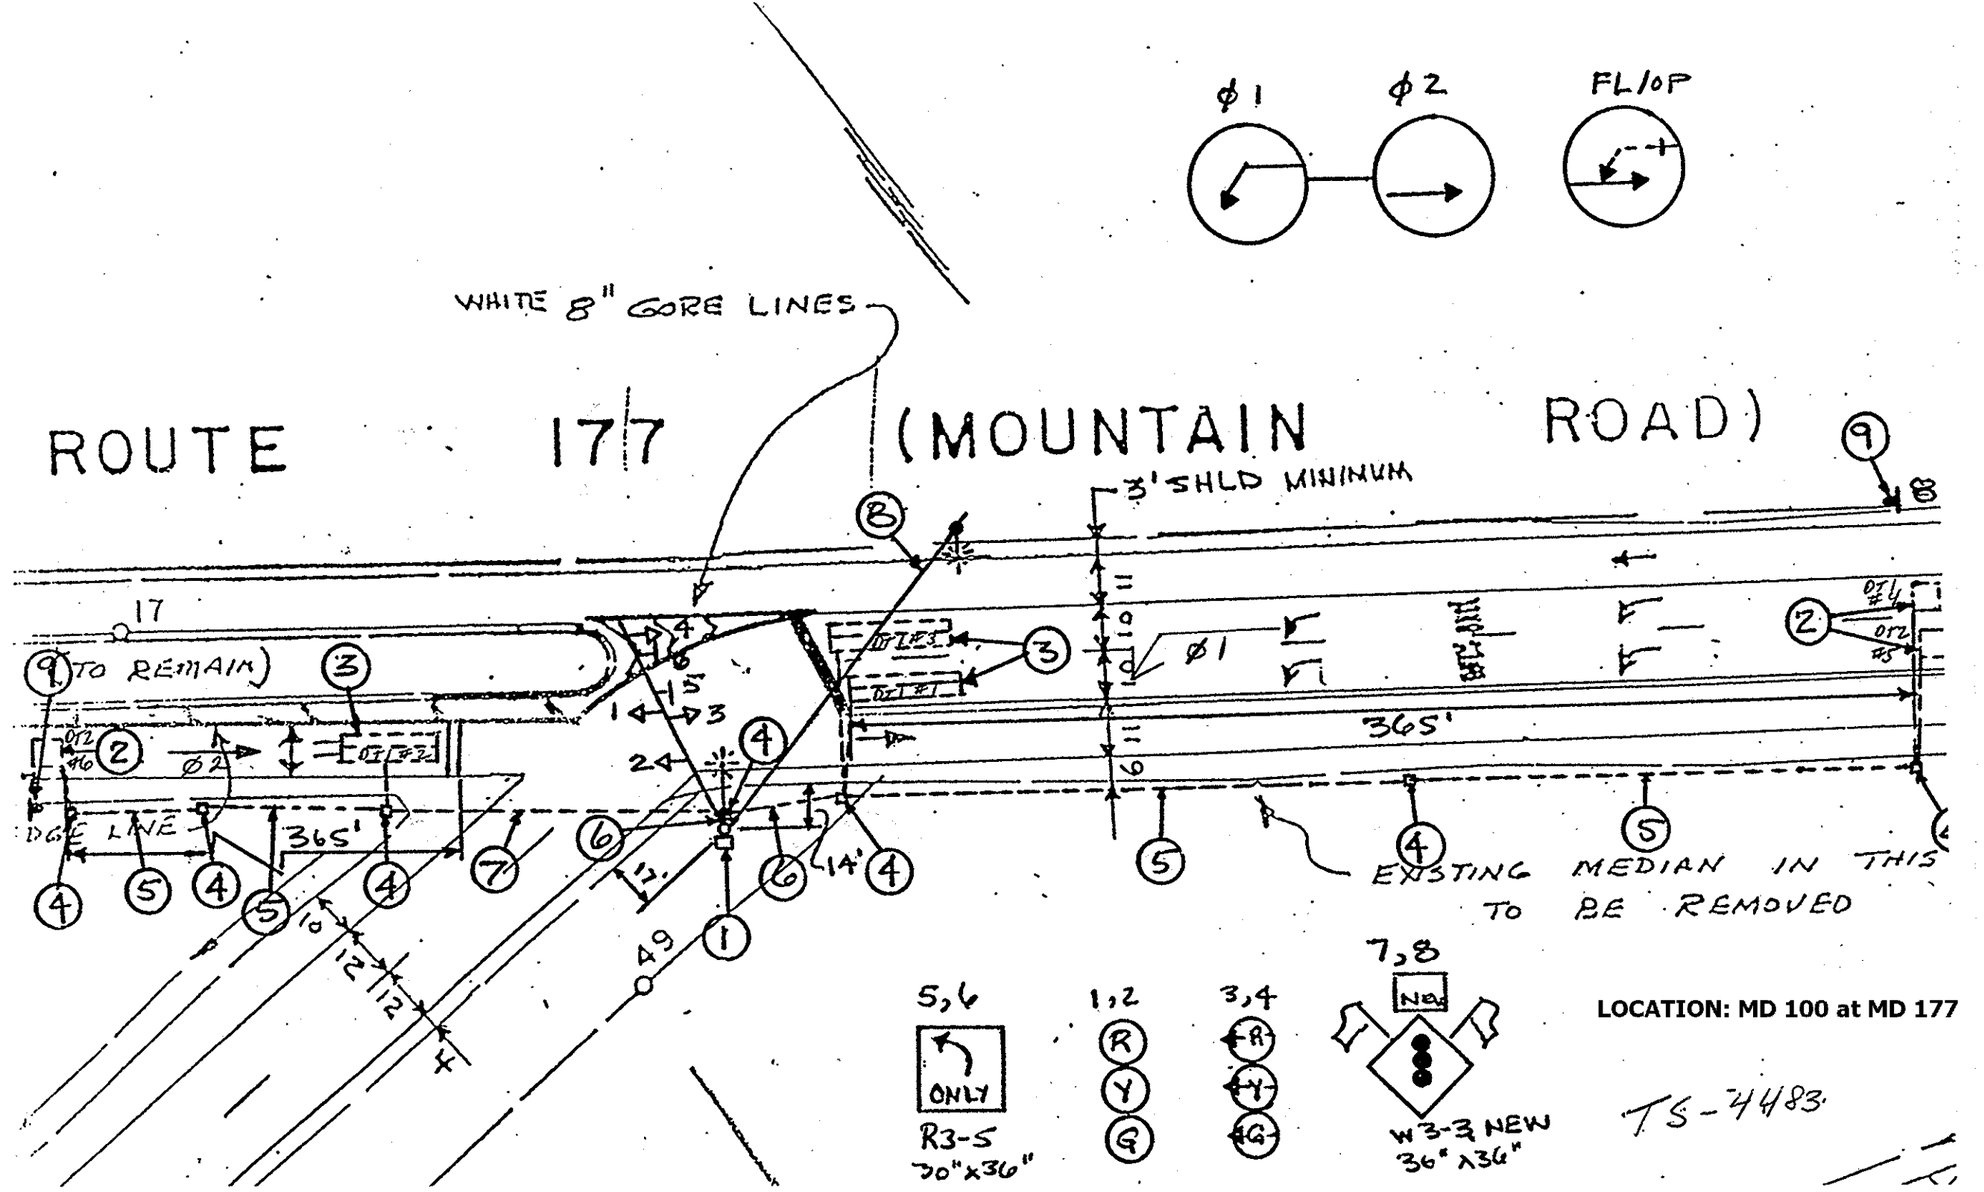

ϕ1
ϕ2
FL/OP
WHITE 8" GORE LINES
ROUTE 177 (MOUNTAIN ROAD)
3' SHLD MINIMUM
17
(TO REMAIN)
365'
365'
EXISTING MEDIAN IN THIS TO BE REMOVED
5,6
ONLY
R3-5
30"x36"
1,2
3,4
7,8
NEW
W3-3 NEW
36"x36"
LOCATION: MD 100 at MD 177
TS-4483