CURB RAMP INSTALLATION DETAIL

SCALE: 1" = 20'

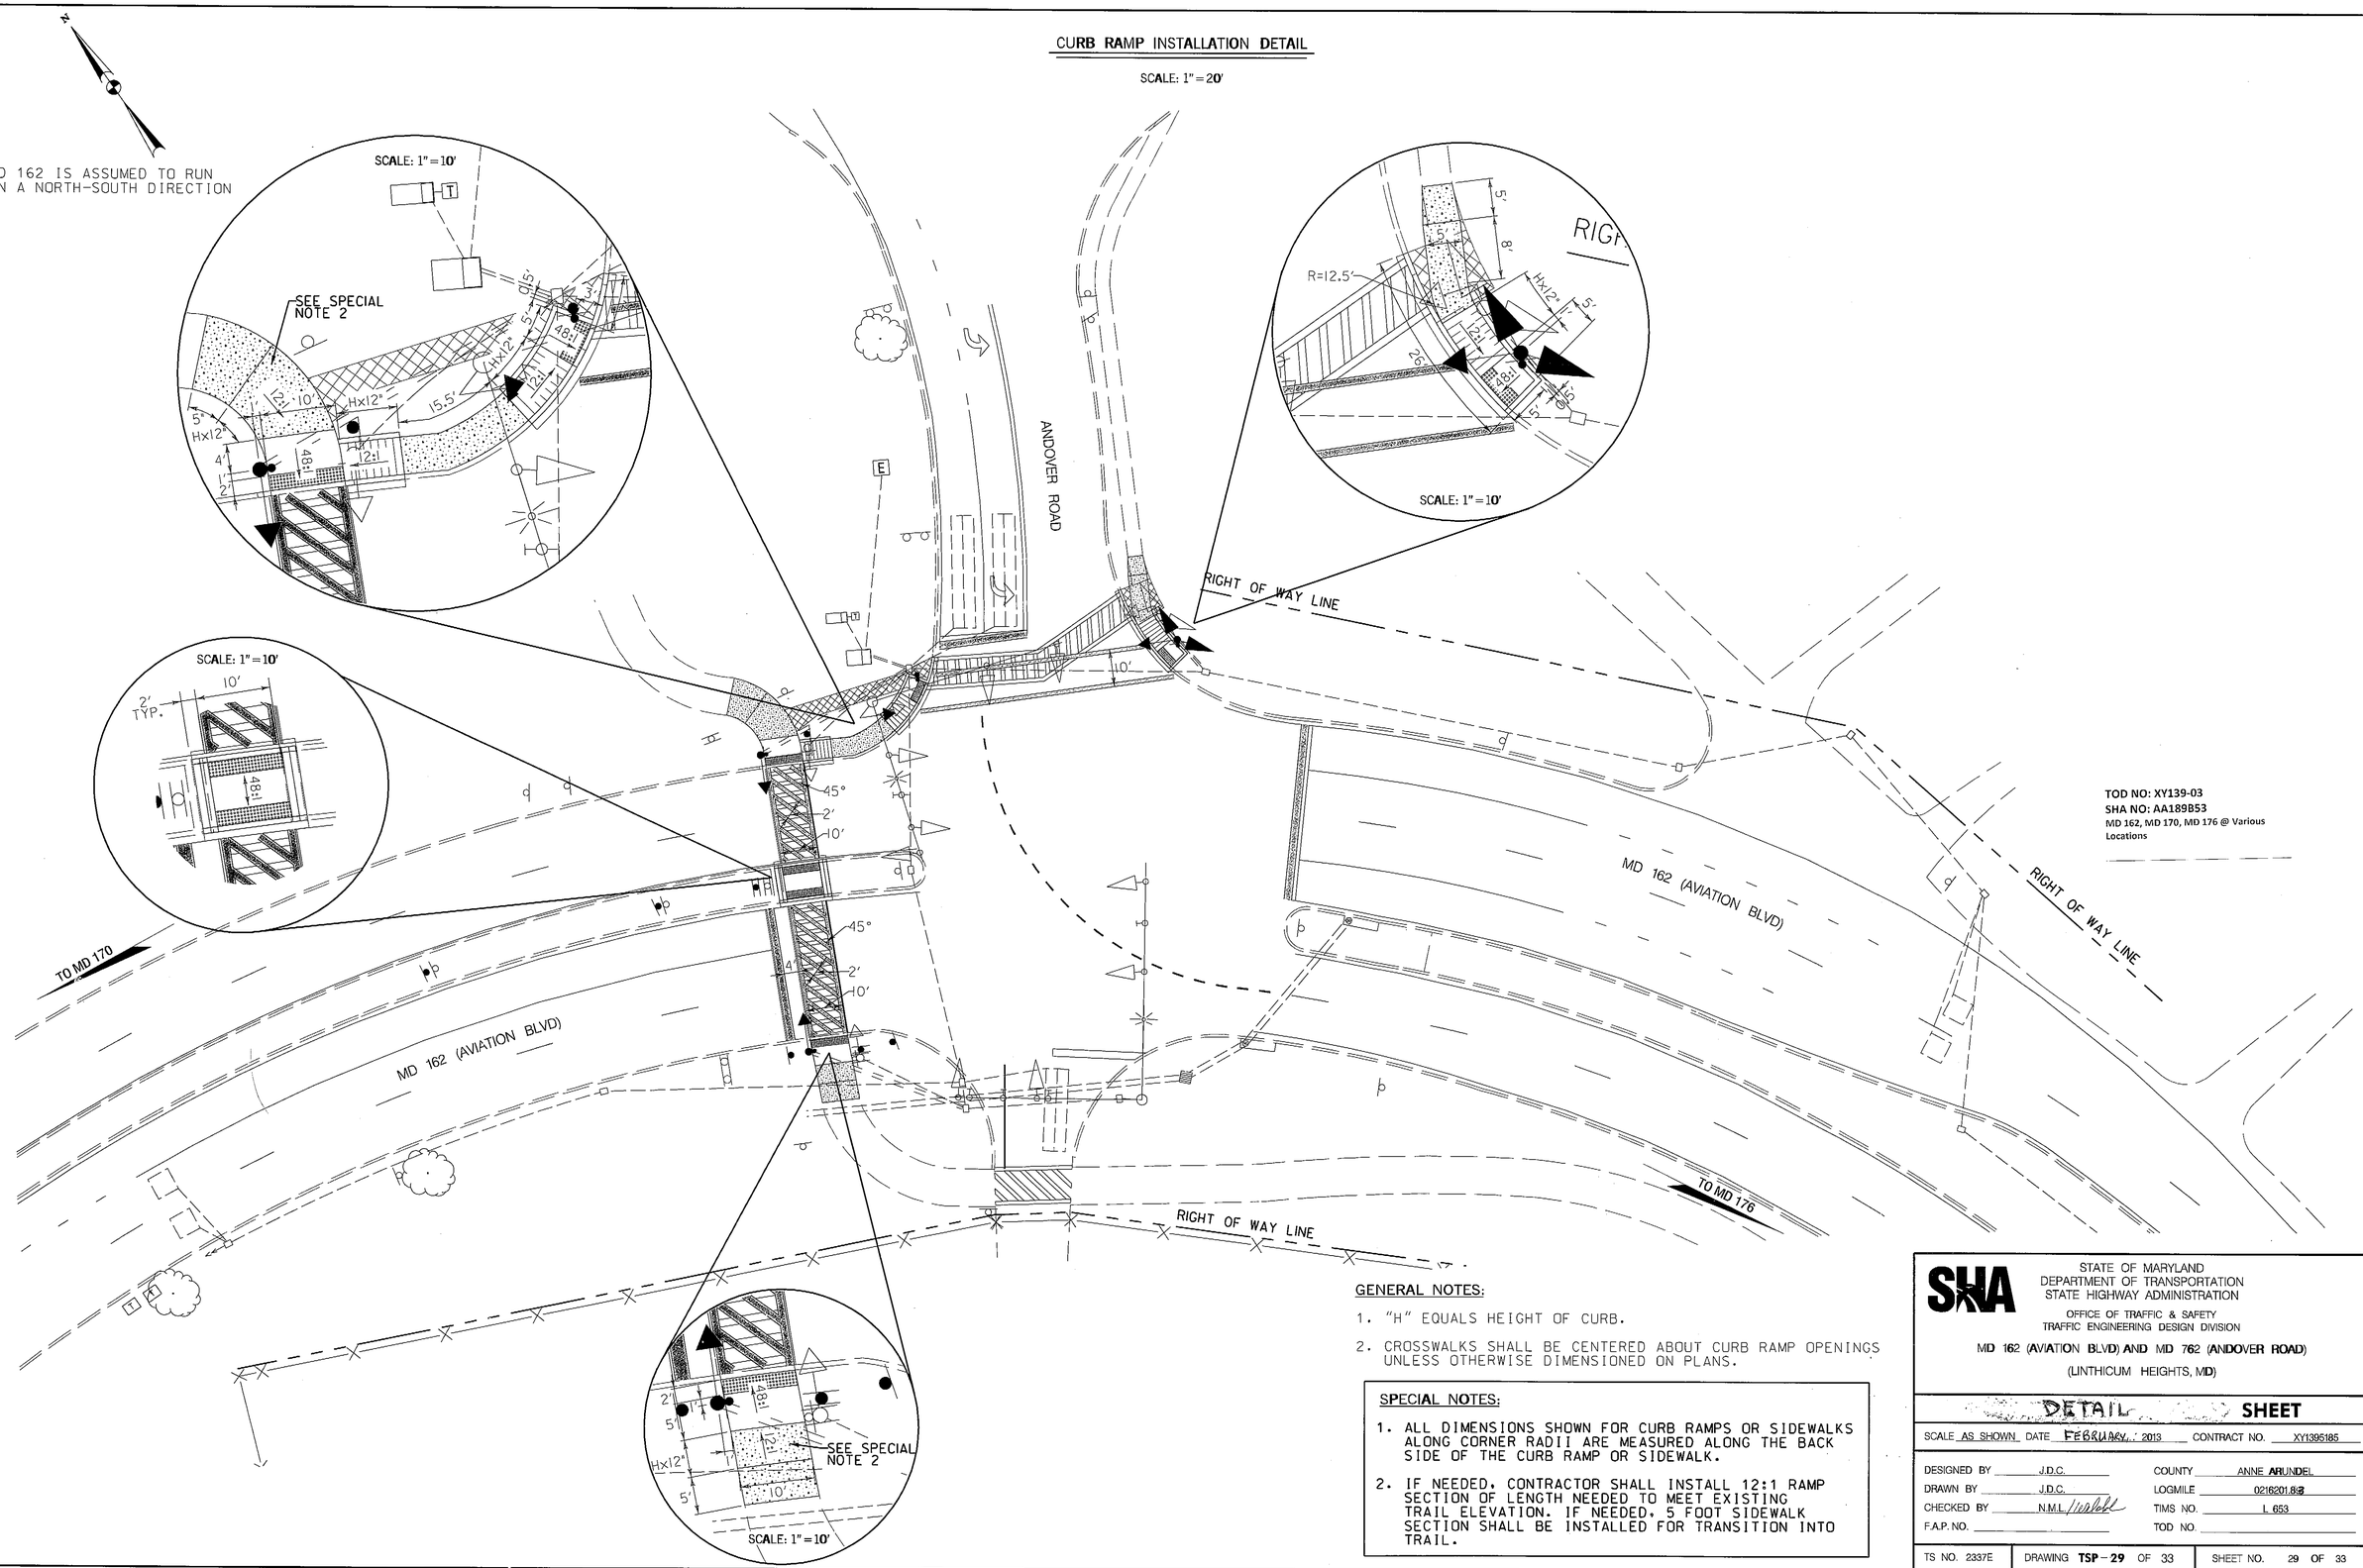

GENERAL NOTES:

1. "H" EQUALS HEIGHT OF CURB.
2. CROSSWALKS SHALL BE CENTERED ABOUT CURB RAMP OPENINGS UNLESS OTHERWISE DIMENSIONED ON PLANS.

SPECIAL NOTES:

1. ALL DIMENSIONS SHOWN FOR CURB RAMPS OR SIDEWALKS ALONG CORNER RADII ARE MEASURED ALONG THE BACK SIDE OF THE CURB RAMP OR SIDEWALK.
2. IF NEEDED, CONTRACTOR SHALL INSTALL 12:1 RAMP SECTION OF LENGTH NEEDED TO MEET EXISTING TRAIL ELEVATION. IF NEEDED, 5 FOOT SIDEWALK SECTION SHALL BE INSTALLED FOR TRANSITION INTO TRAIL.

SHA

STATE OF MARYLAND
DEPARTMENT OF TRANSPORTATION
STATE HIGHWAY ADMINISTRATION

OFFICE OF TRAFFIC & SAFETY
TRAFFIC ENGINEERING DESIGN DIVISION

MD 162 (AVIATION BLVD) AND MD 762 (ANDOVER ROAD)

(LINTHICUM HEIGHTS, MD)

DETAIL SHEET

SCALE AS SHOWN DATE FEBRUARY, 2013 CONTRACT NO. XY1395185

DESIGNED BY	J.D.C.	COUNTY	ANNE ARUNDEL
DRAWN BY	J.D.C.	LOGMILE	0216201.8
CHECKED BY	N.M.L.	TIMS NO.	L 653
F.A.P. NO.		TOD NO.	

TS NO. 2337E | DRAWING TSP-29 OF 33 | SHEET NO. 29 OF 33

PLOTTED: February 08, 2013
FILE: N:\31669-237\CADD\pSG-TSP29_MD162_Andover.dgn

BY: bdonoway