WIRING DIAGRAM

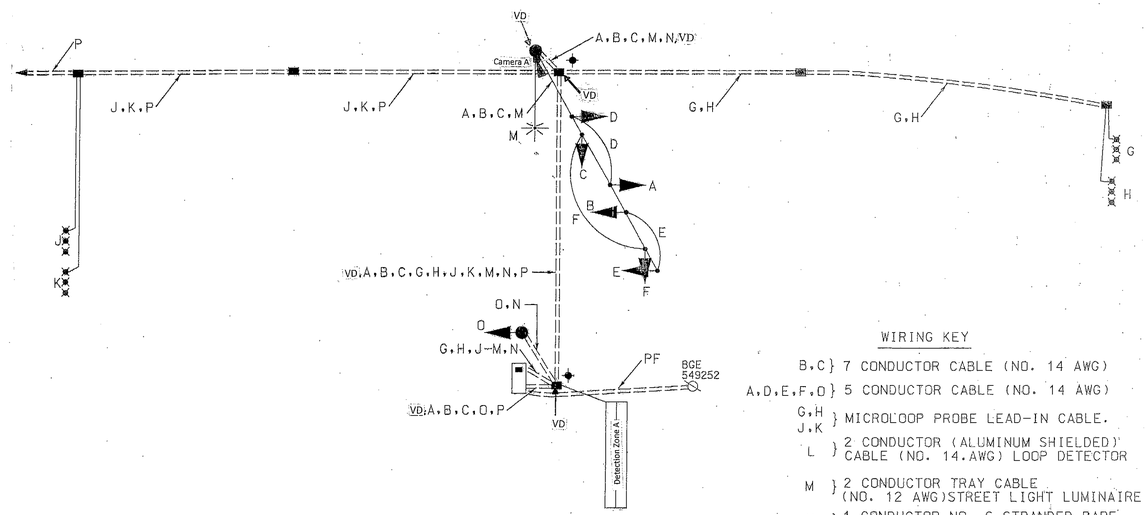

WIRING KEY

B,C } 7 CONDUCTOR CABLE (NO. 14 AWG)

A,D,E,F,O } 5 CONDUCTOR CABLE (NO. 14 AWG)

G,H J,K } MICROLOOP PROBE LEAD-IN CABLE.

L } 2 CONDUCTOR (ALUMINUM SHIELDED) CABLE (NO. 14.AWG) LOOP DETECTOR

M } 2 CONDUCTOR TRAY CABLE (NO. 12 AWG)STREET LIGHT LUMINAIRE

N } 1 CONDUCTOR NO. 6 STRANDED BARE COPPER GROUND WIRE

P } 7 CONDUCTOR CABLE (NO. 14 AWG) (FOR INTERCONNECT)

PF - PROPOSED UNDERGROUND FEED BY BGE

LW - LOOP DETECTOR WIRE (NO. 14 AWG) IN FLEXIBLE TUBING

✦ - GROUND ROD

VD - Video Detection

SABRA, WANG & ASSOCIATES, INC.
1506 30th AVENUE
SUITE 180
BALTIMORE, MD 21227
(410) 737-6584
WWW.SABRA-WANG.COM

MARYLAND DOT - STATE HIGHWAY ADMINISTRATION
Office of Traffic & Safety
TRAFFIC ENGINEERING DESIGN DIVISION
GENERAL INFORMATION SHEET

MD 170 AT I-195 SOUTHBOUND OFF RAMP

DRAWN BY:	JAMES ALLEN Jr.	F.A.P. NO.		TS NO. 4033	SHEET NO. 2 OF 2
CHECKED BY:	D. PETERS	S.H.A. NO.			
SCALE:	1"=20'	COUNTY:	ANNE ARUNDEL	T.I.M.S. NO. J-953	
DATE:	MAY 12, 2000	LOG MILE:	G2017007.57		