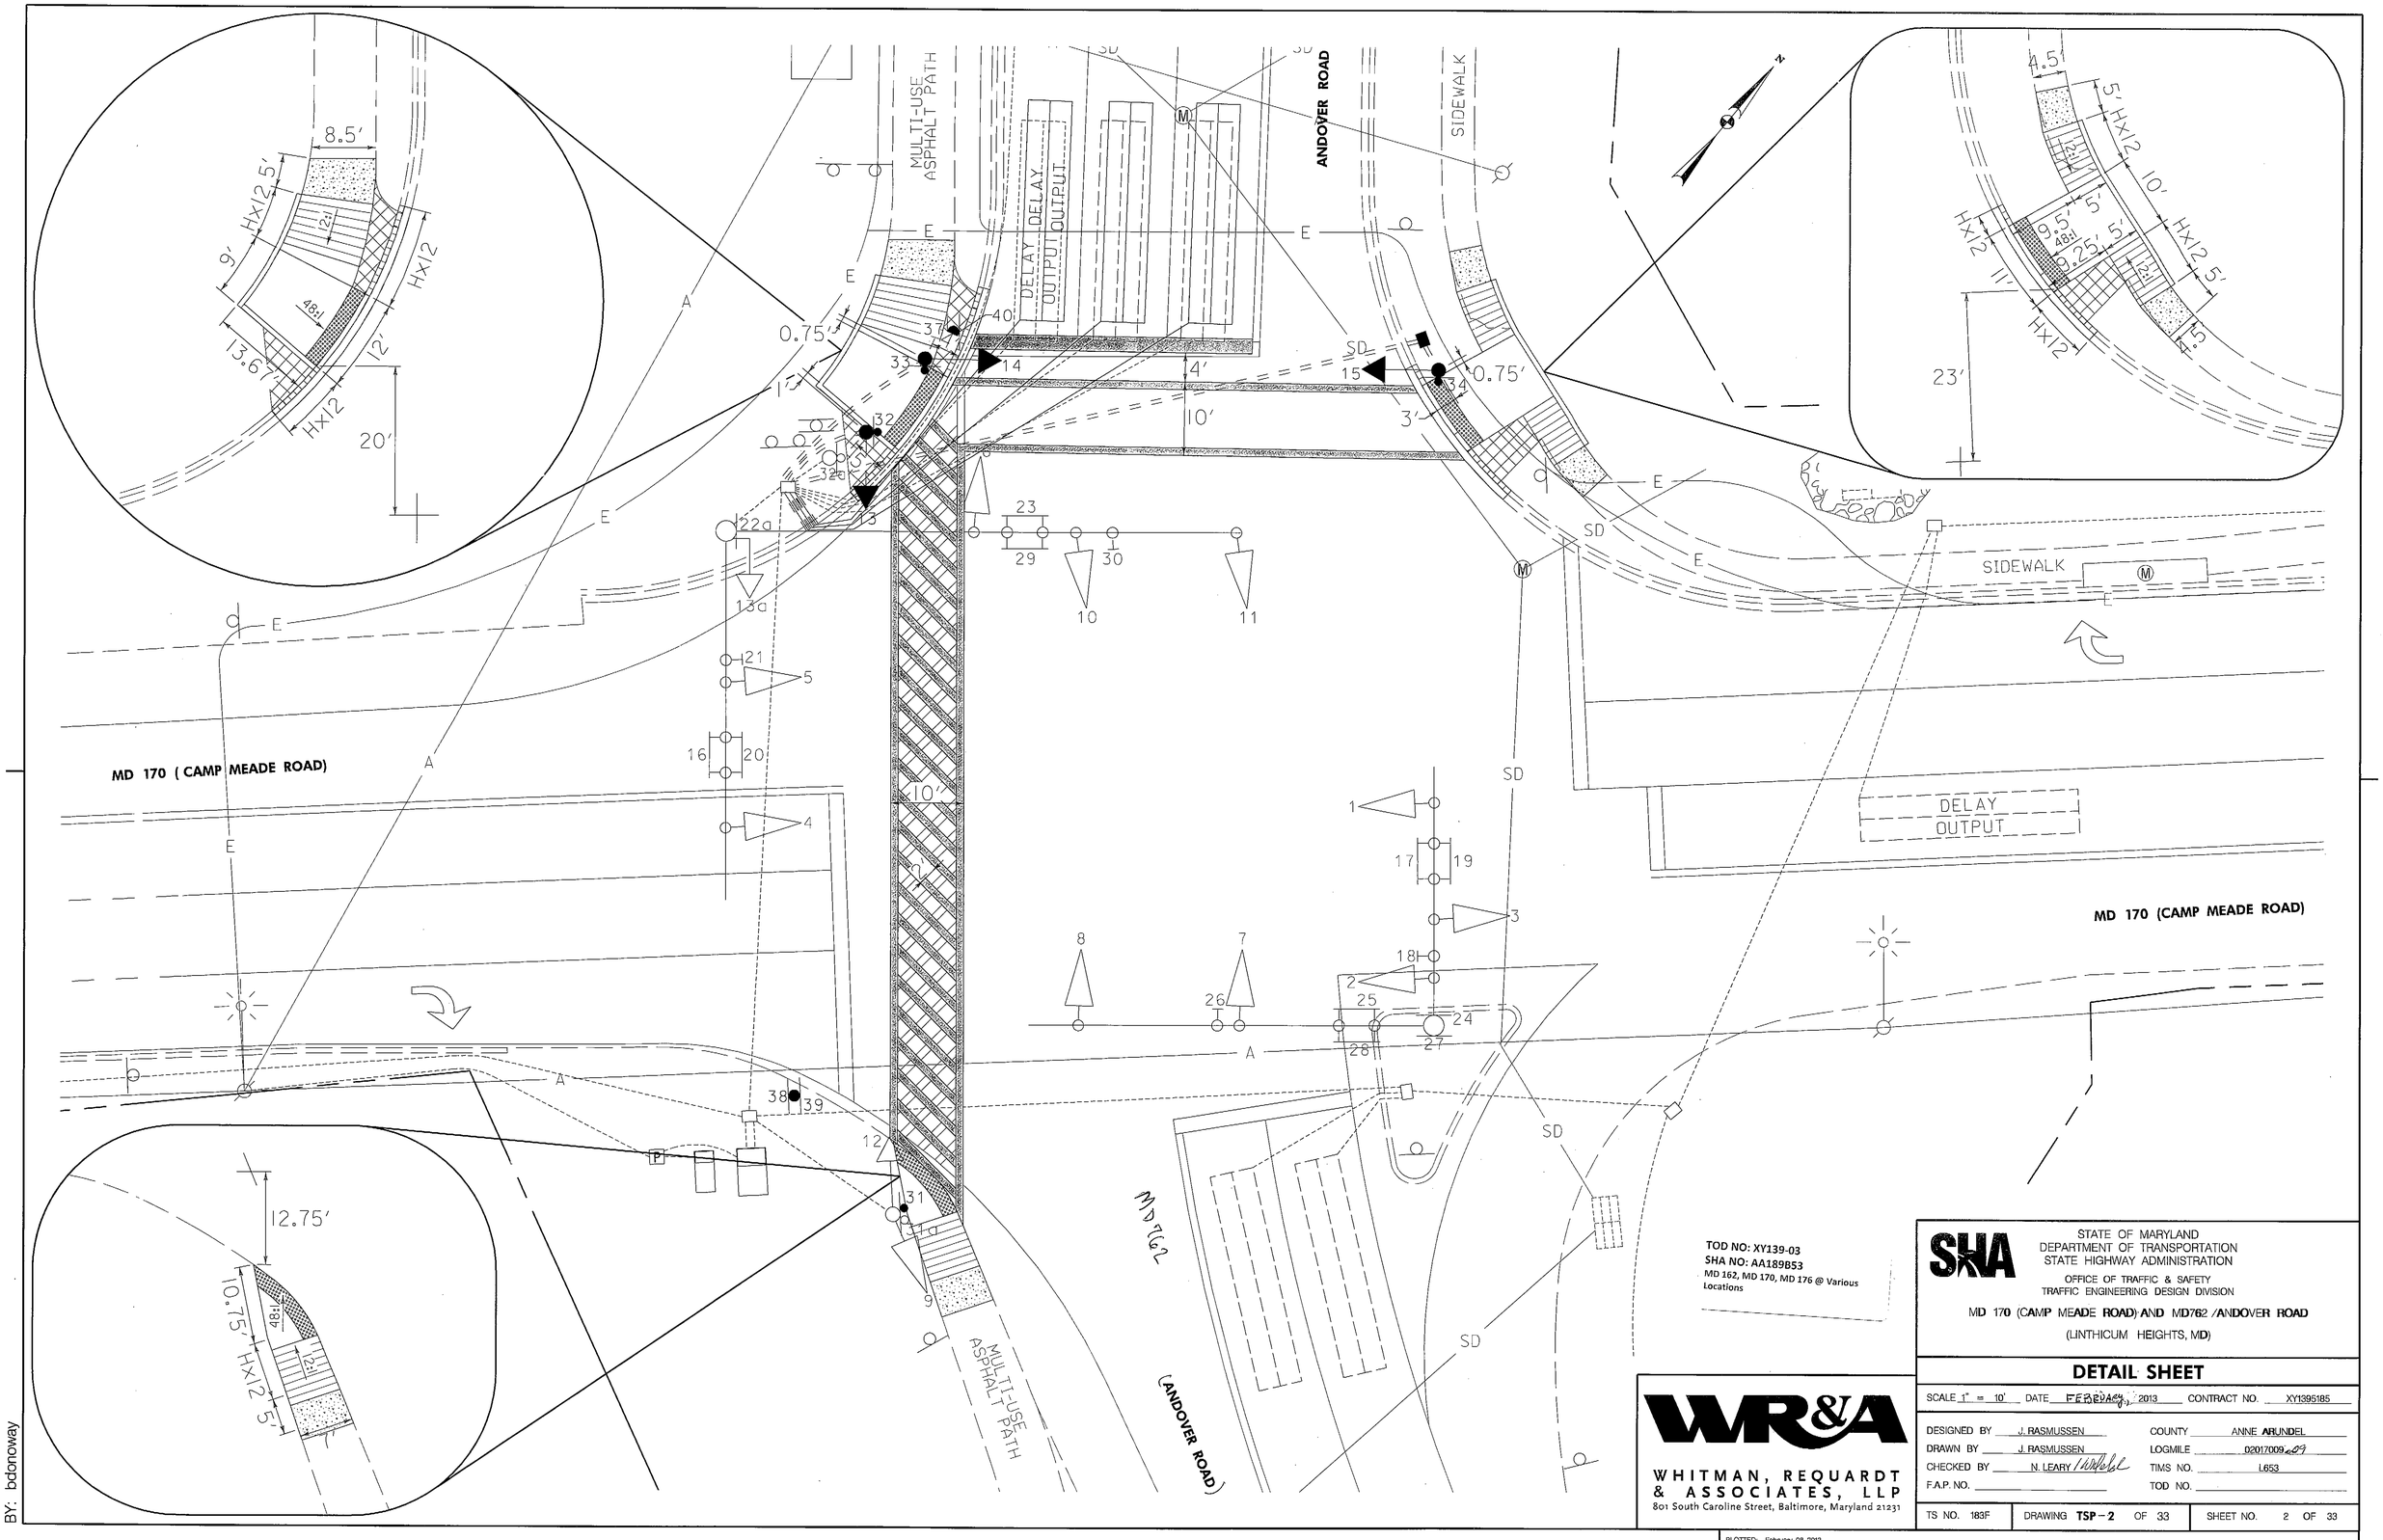

TOD NO: XY139-03
SHA NO: AA189B53
MD 162, MD 170, MD 176 @ Various Locations

STATE OF MARYLAND
DEPARTMENT OF TRANSPORTATION
STATE HIGHWAY ADMINISTRATION
OFFICE OF TRAFFIC & SAFETY
TRAFFIC ENGINEERING DESIGN DIVISION

MD 170 (CAMP MEADE ROAD) AND MD762 /ANDOVER ROAD
(LINTHICUM HEIGHTS, MD)

DETAIL SHEET

WHITMAN, REQUARDT & ASSOCIATES, LLP
801 South Caroline Street, Baltimore, Maryland 21231

SCALE 1" = 10'	DATE February, 2013	CONTRACT NO.	XY1395185
DESIGNED BY	J. RASMUSSEN	COUNTY	ANNE ARUNDEL
DRAWN BY	J. RASMUSSEN	LOGMILE	02017009.09
CHECKED BY	N. LEARY	TIMS NO.	L653
F.A.P. NO.		TOD NO.	
TS NO. 183F	DRAWING TSP-2	OF 33	SHEET NO. 2 OF 33

PLOTTED: February 08, 2013
FILE: N:\31689-237\CADD\pSG-TSP2_MD170_Andover.dgn