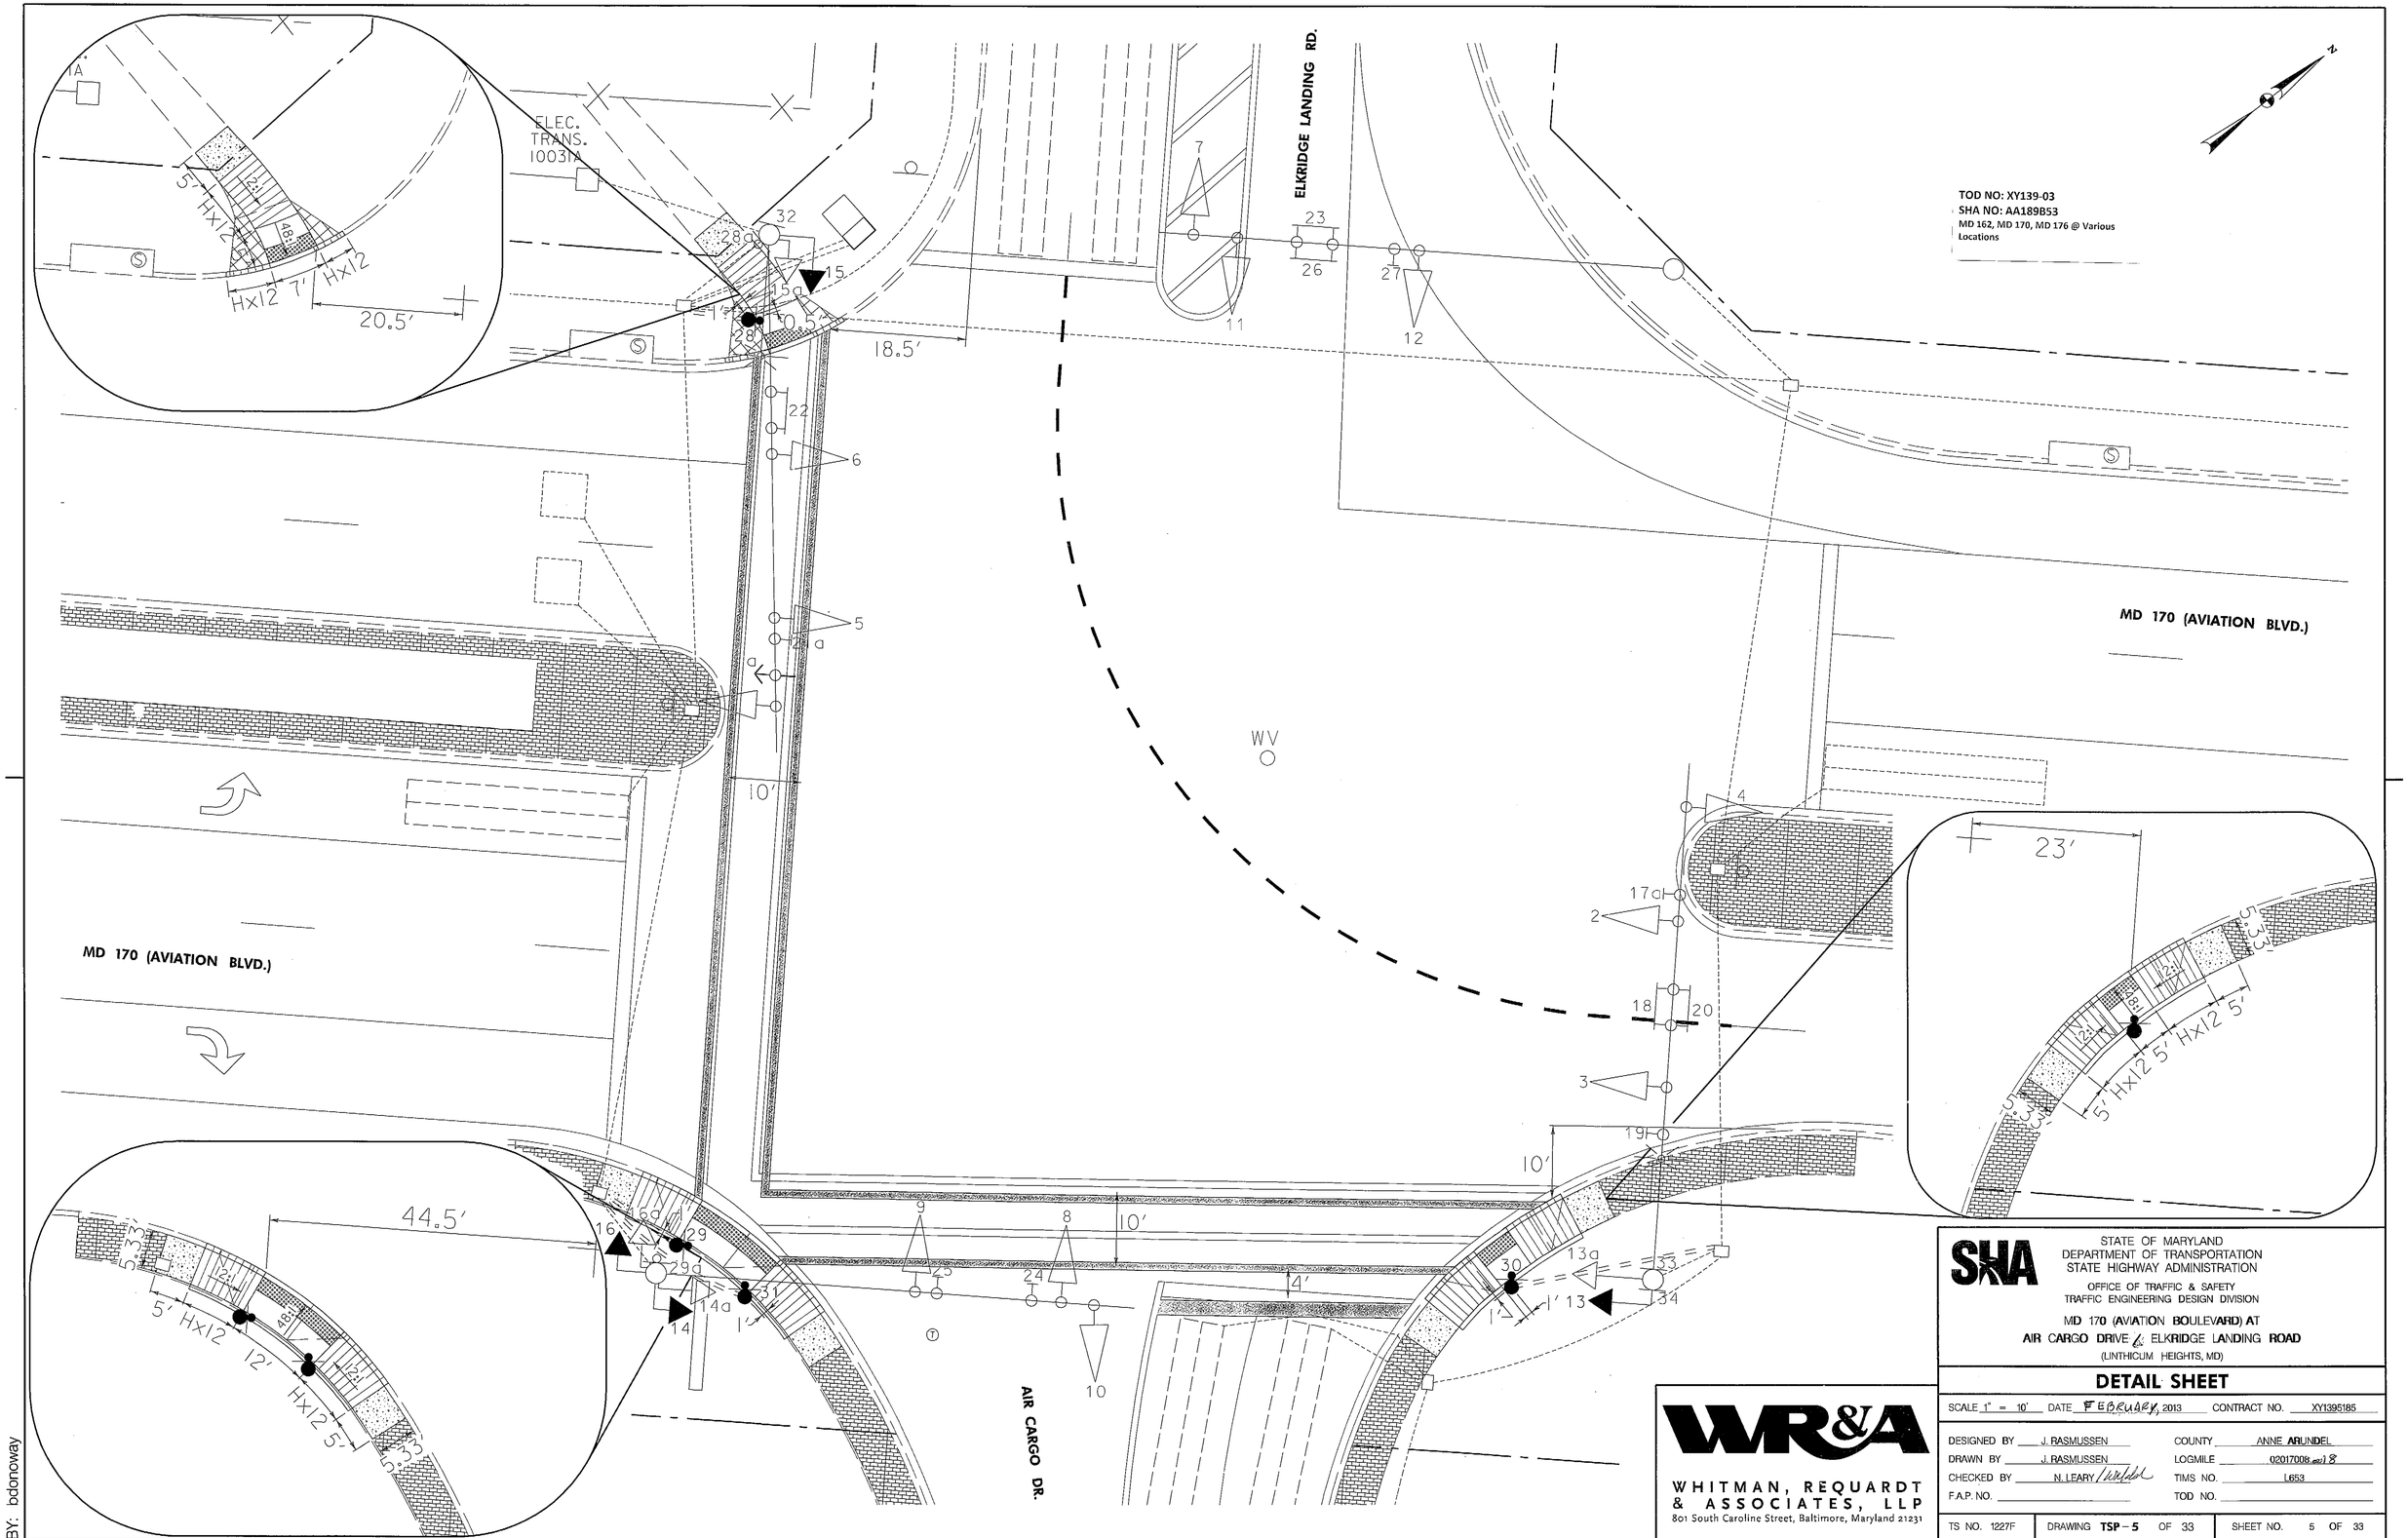

STATE OF MARYLAND
DEPARTMENT OF TRANSPORTATION
STATE HIGHWAY ADMINISTRATION

OFFICE OF TRAFFIC & SAFETY
TRAFFIC ENGINEERING DESIGN DIVISION

MD 170 (AVIATION BOULEVARD) AT
AIR CARGO DRIVE & ELKRIDGE LANDING ROAD
(LINTHICUM HEIGHTS, MD)

DETAIL SHEET

SCALE 1" = 10' DATE FEBRUARY, 2013 CONTRACT NO. XY1395185

DESIGNED BY J. RASMUSSEN
DRAWN BY J. RASMUSSEN
CHECKED BY N. LEARY
F.A.P. NO.

COUNTY ANNE ARUNDEL
LOGMILE 02017008 and 8
TIMS NO. L653
TOD NO.

WHITMAN, REQUARDT & ASSOCIATES, LLP
801 South Caroline Street, Baltimore, Maryland 21231

TS NO. 1227F | DRAWING TSP – 5 OF 33 | SHEET NO. 5 OF 33

PLOTTED: February 08, 2013
FILE: N:\31669-237\CADD\p5G-TSP5_MD170_Elkridge.dgn

BY: bdonoway