F.H.WA. REGION NO.	STATE	FED. AID PROJ. NO.	SHEET NO.	TOTAL SHEETS
3	MD.			

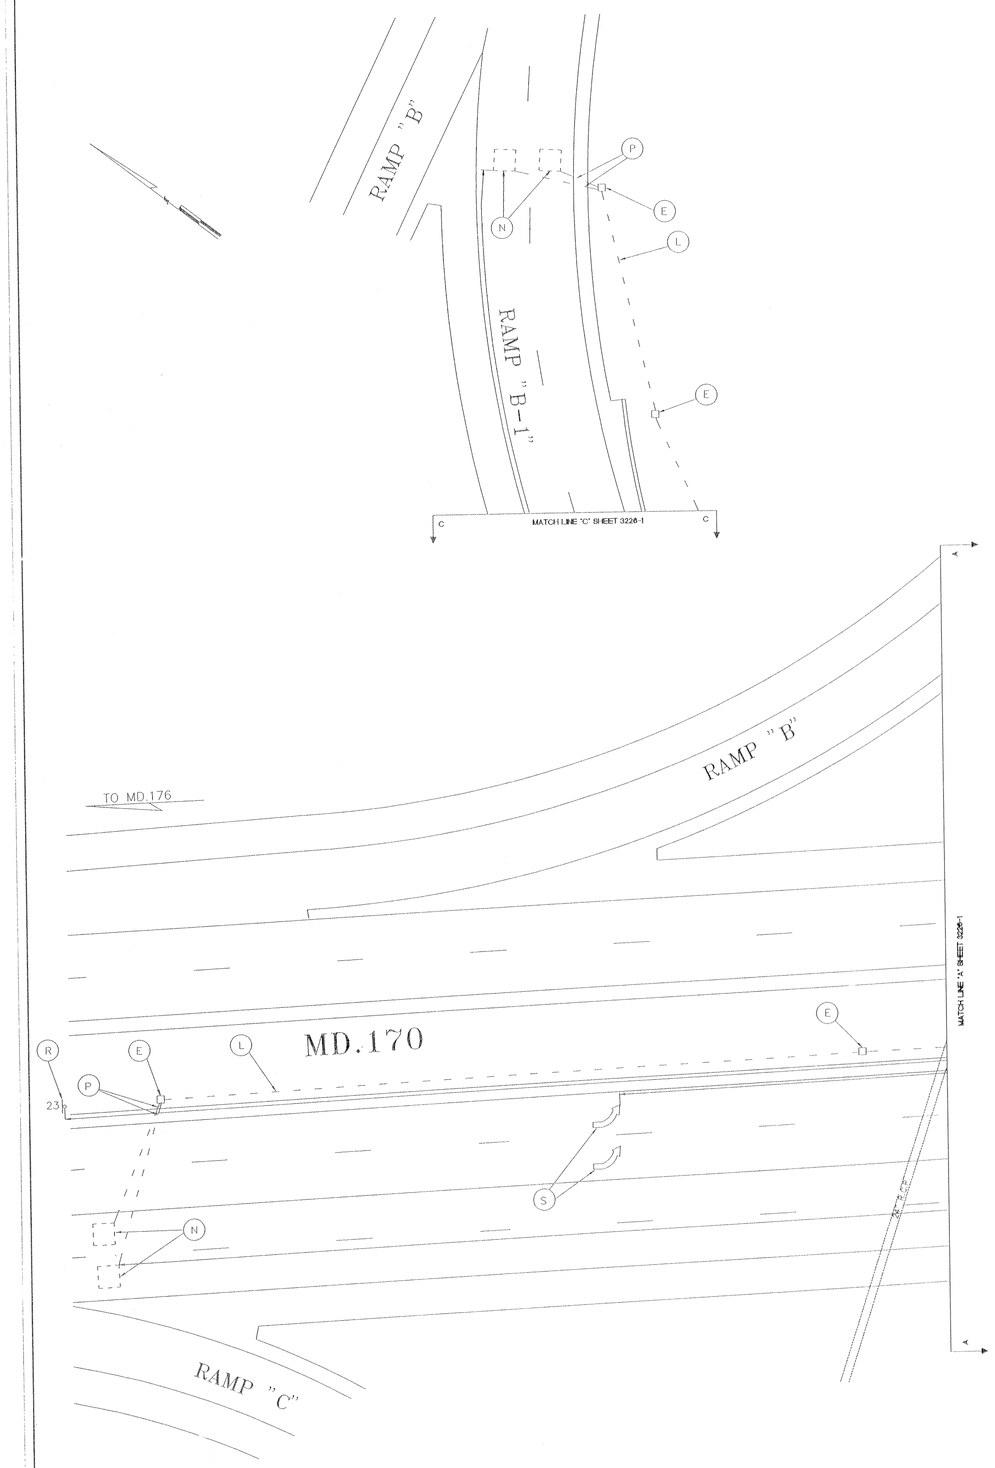

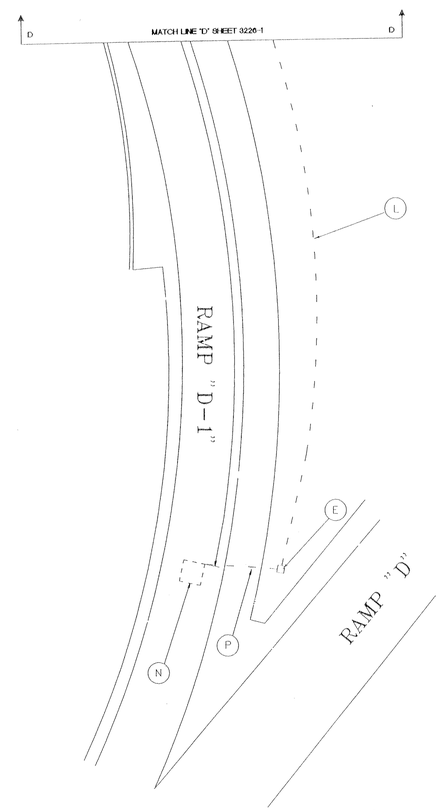

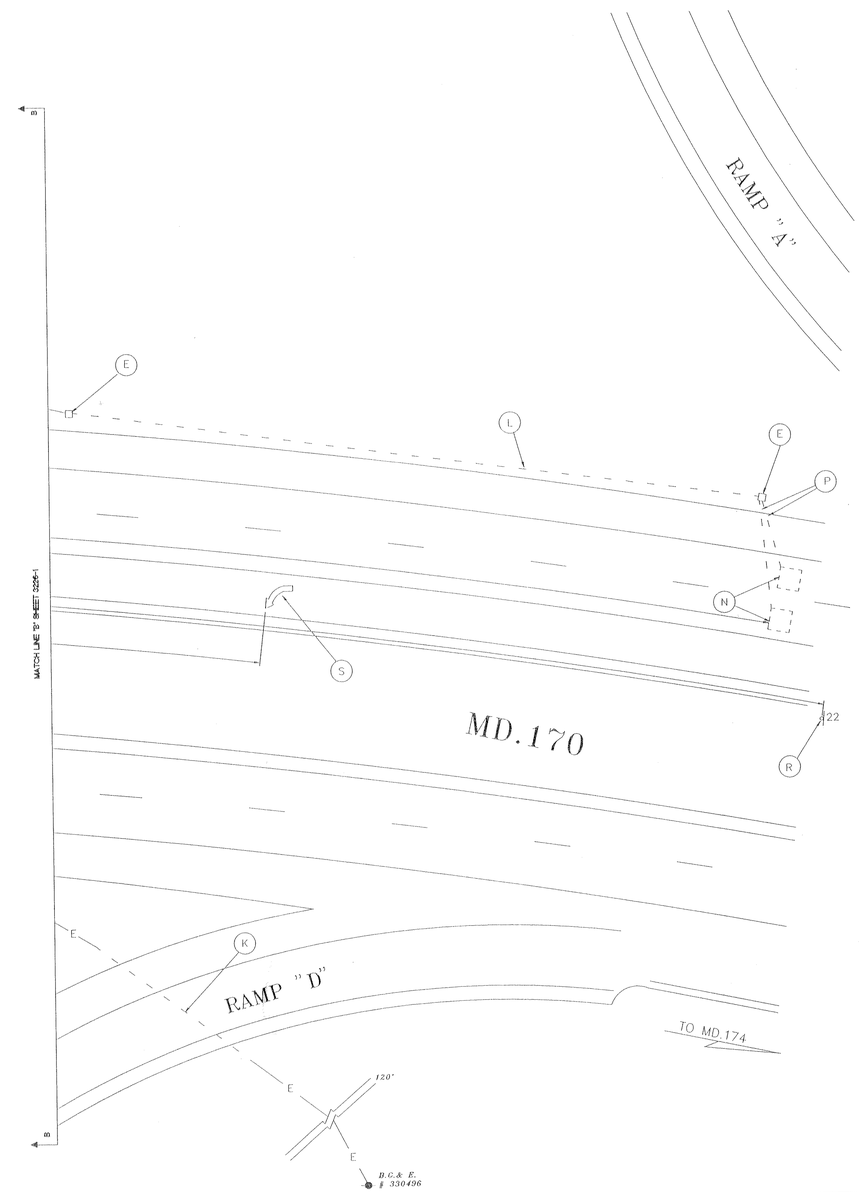

REVISIONS	APPROVALS
	7/1/92 CHIEF, SIGNAL DESIGN SECTION
	ASST. DISTRICT ENGINEER, TRAFFIC
	9-1-92 CHIEF, TRAFFIC ENGINEERING DIVISION
	9/1/92 DIRECTOR, OFFICE OF TRAFFIC

MDOT – STATE HIGHWAY ADMINISTRATION
Office of Traffic and Safety
TRAFFIC ENGINEERING DESIGN DIVISION

DRAWN BY: C. Jednorski
DES. BY: C. Jednorski
CHK. BY: 9-1-92

MD.170 AND MD.100 RAMPS

COUNTY: ANNE ARUNDEL

DATE: 8/31/92
SCALE: 1" = 20'
F.A.P. NO.
S.H.A. NO. AA 682-501-570

TS/STD. NO. 3226-(X)-7

SHEET NO. ___ OF ___

02017004.52 FH6