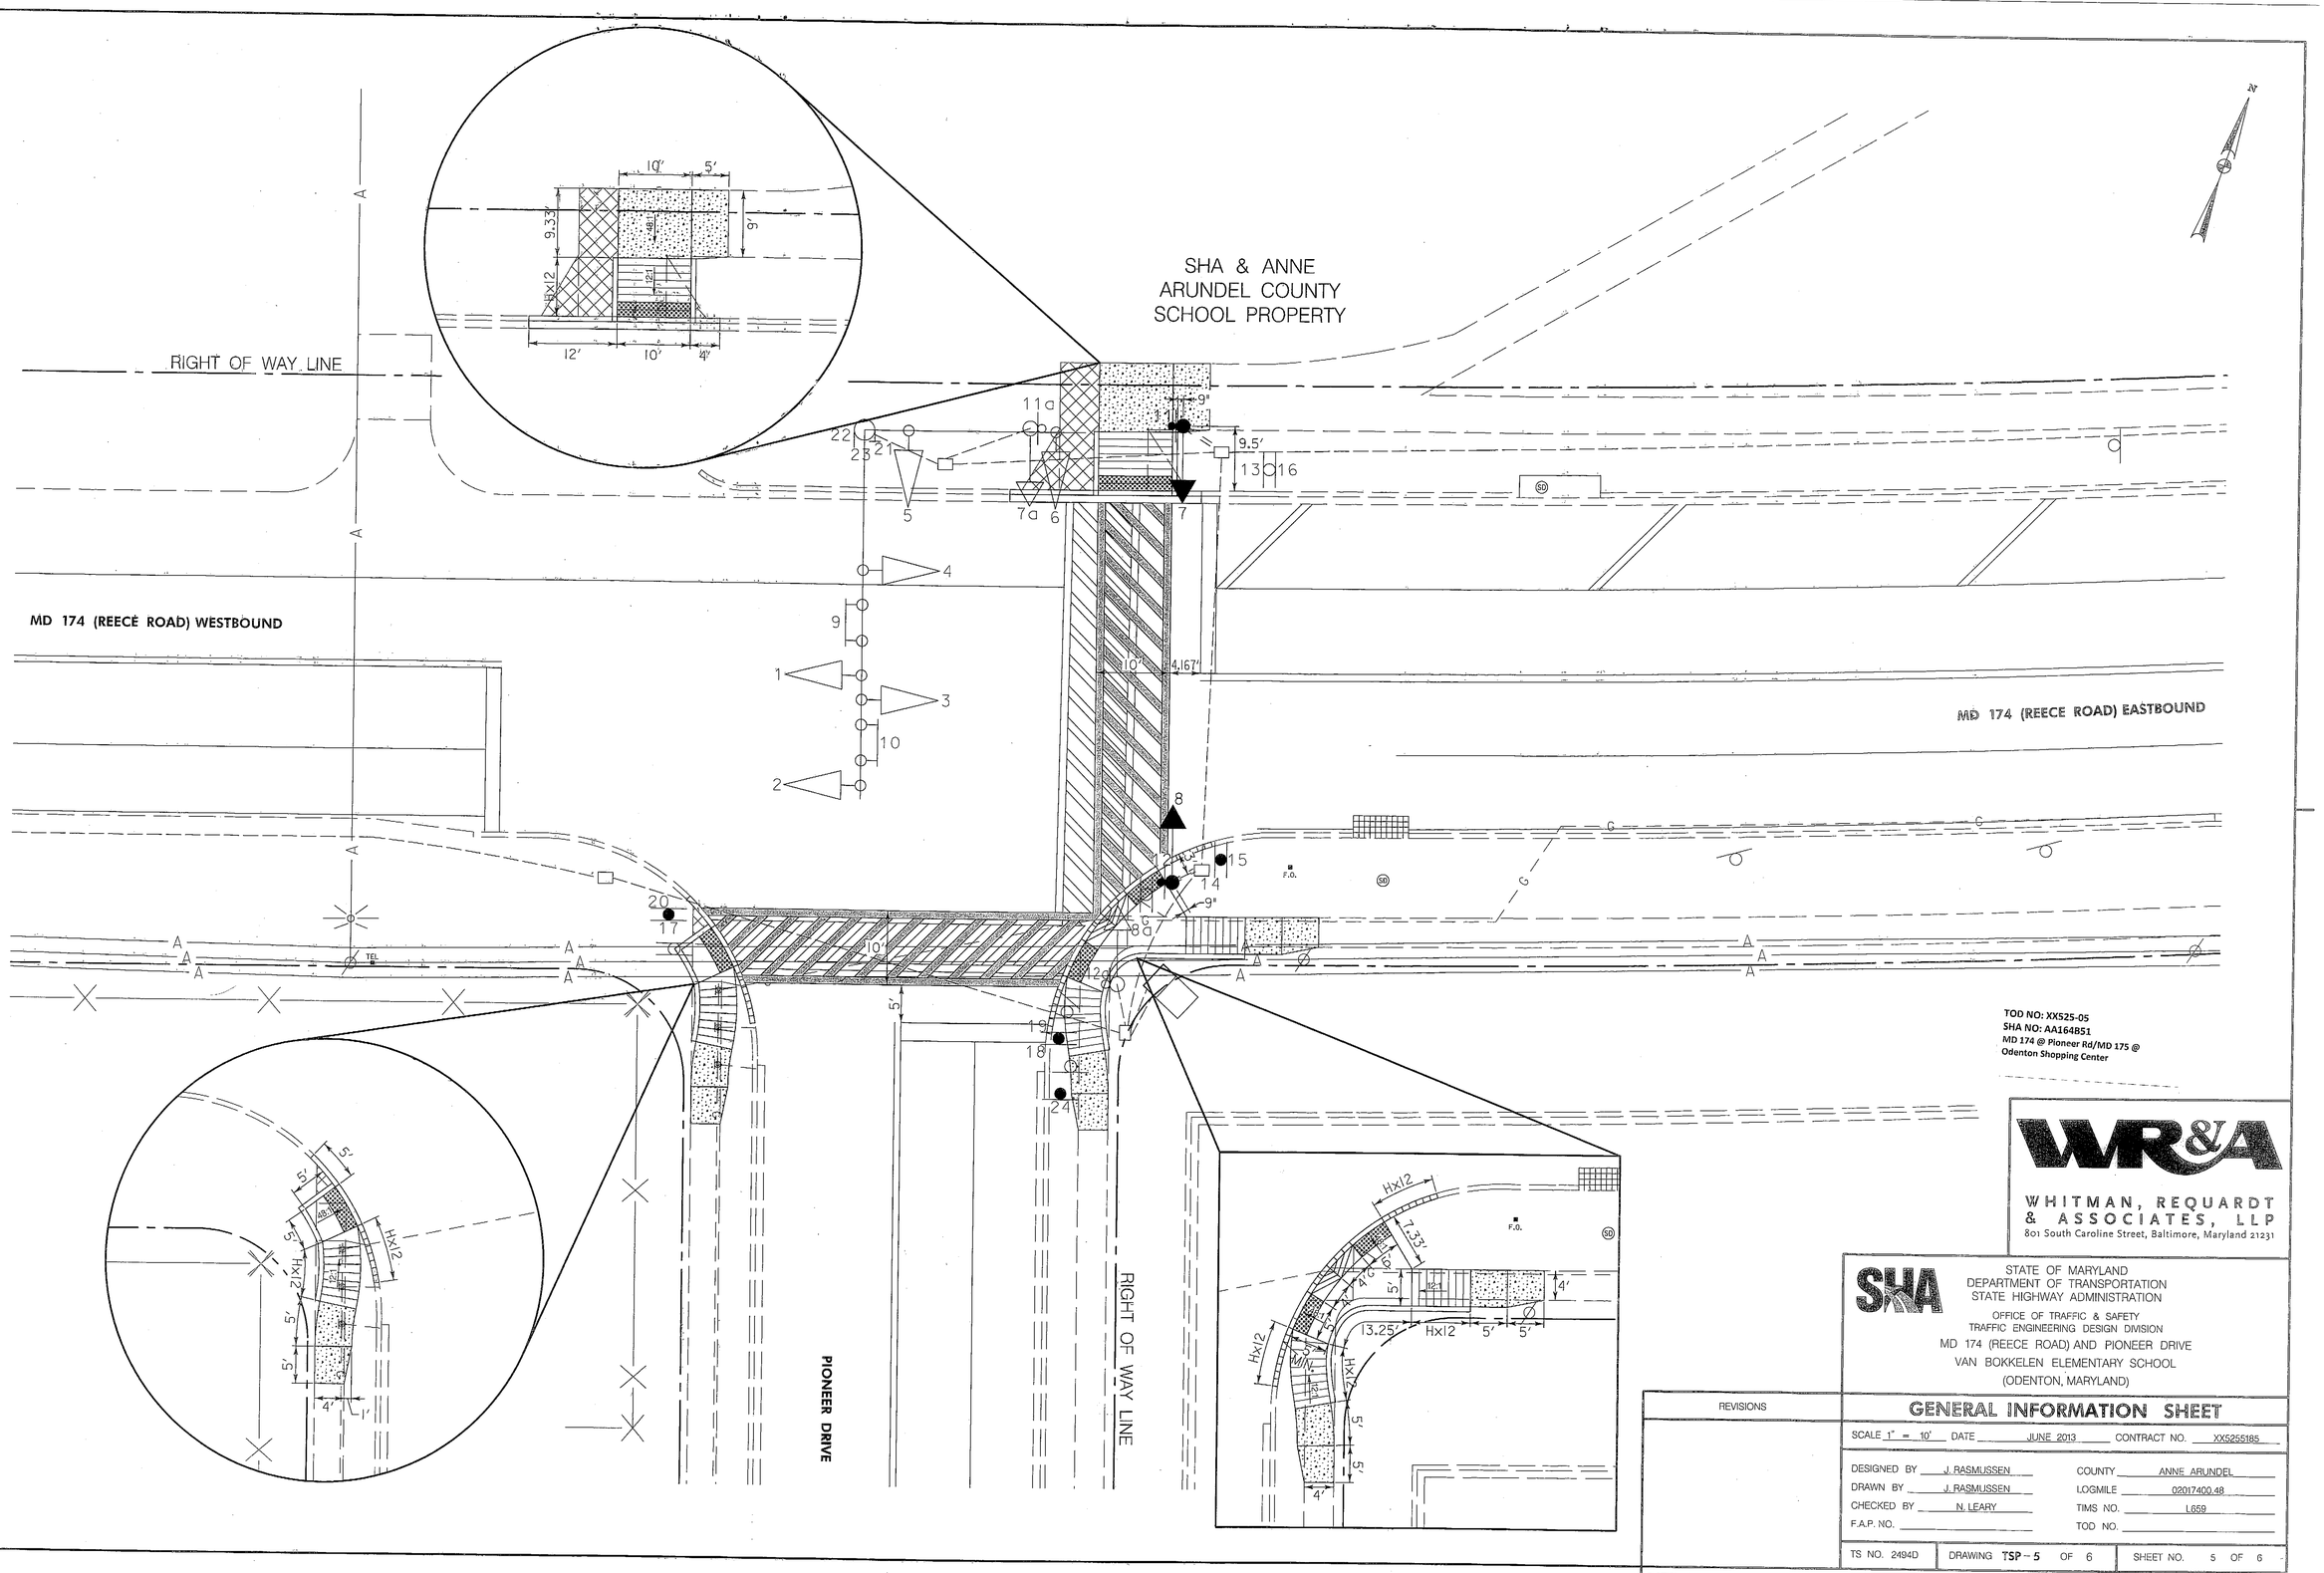

BY: jrasmussen

TOD NO: XX525-05
SHA NO: AA164B51
MD 174 @ Pioneer Rd/MD 175 @
Odenton Shopping Center

WR&A
WHITMAN, REQUARDT & ASSOCIATES, LLP
801 South Caroline Street, Baltimore, Maryland 21231

SHA
STATE OF MARYLAND
DEPARTMENT OF TRANSPORTATION
STATE HIGHWAY ADMINISTRATION
OFFICE OF TRAFFIC & SAFETY
TRAFFIC ENGINEERING DESIGN DIVISION
MD 174 (REECE ROAD) AND PIONEER DRIVE
VAN BOKKELEN ELEMENTARY SCHOOL
(ODENTON, MARYLAND)

REVISIONS

GENERAL INFORMATION SHEET

SCALE 1" = 10' DATE JUNE 2013 CONTRACT NO. XX5255185

DESIGNED BY J. RASMUSSEN
DRAWN BY J. RASMUSSEN
CHECKED BY N. LEARY
F.A.P. NO.

COUNTY ANNE ARUNDEL
LOGMILE 02017400.48
TIMS NO. L659
TOD NO.

TS NO. 2494D | DRAWING TSP-5 OF 6 | SHEET NO. 5 OF 6

PLOTTED: June 28, 2013
FILE: N:\31689-274\CADD\pSG-P005_MD174.dgn