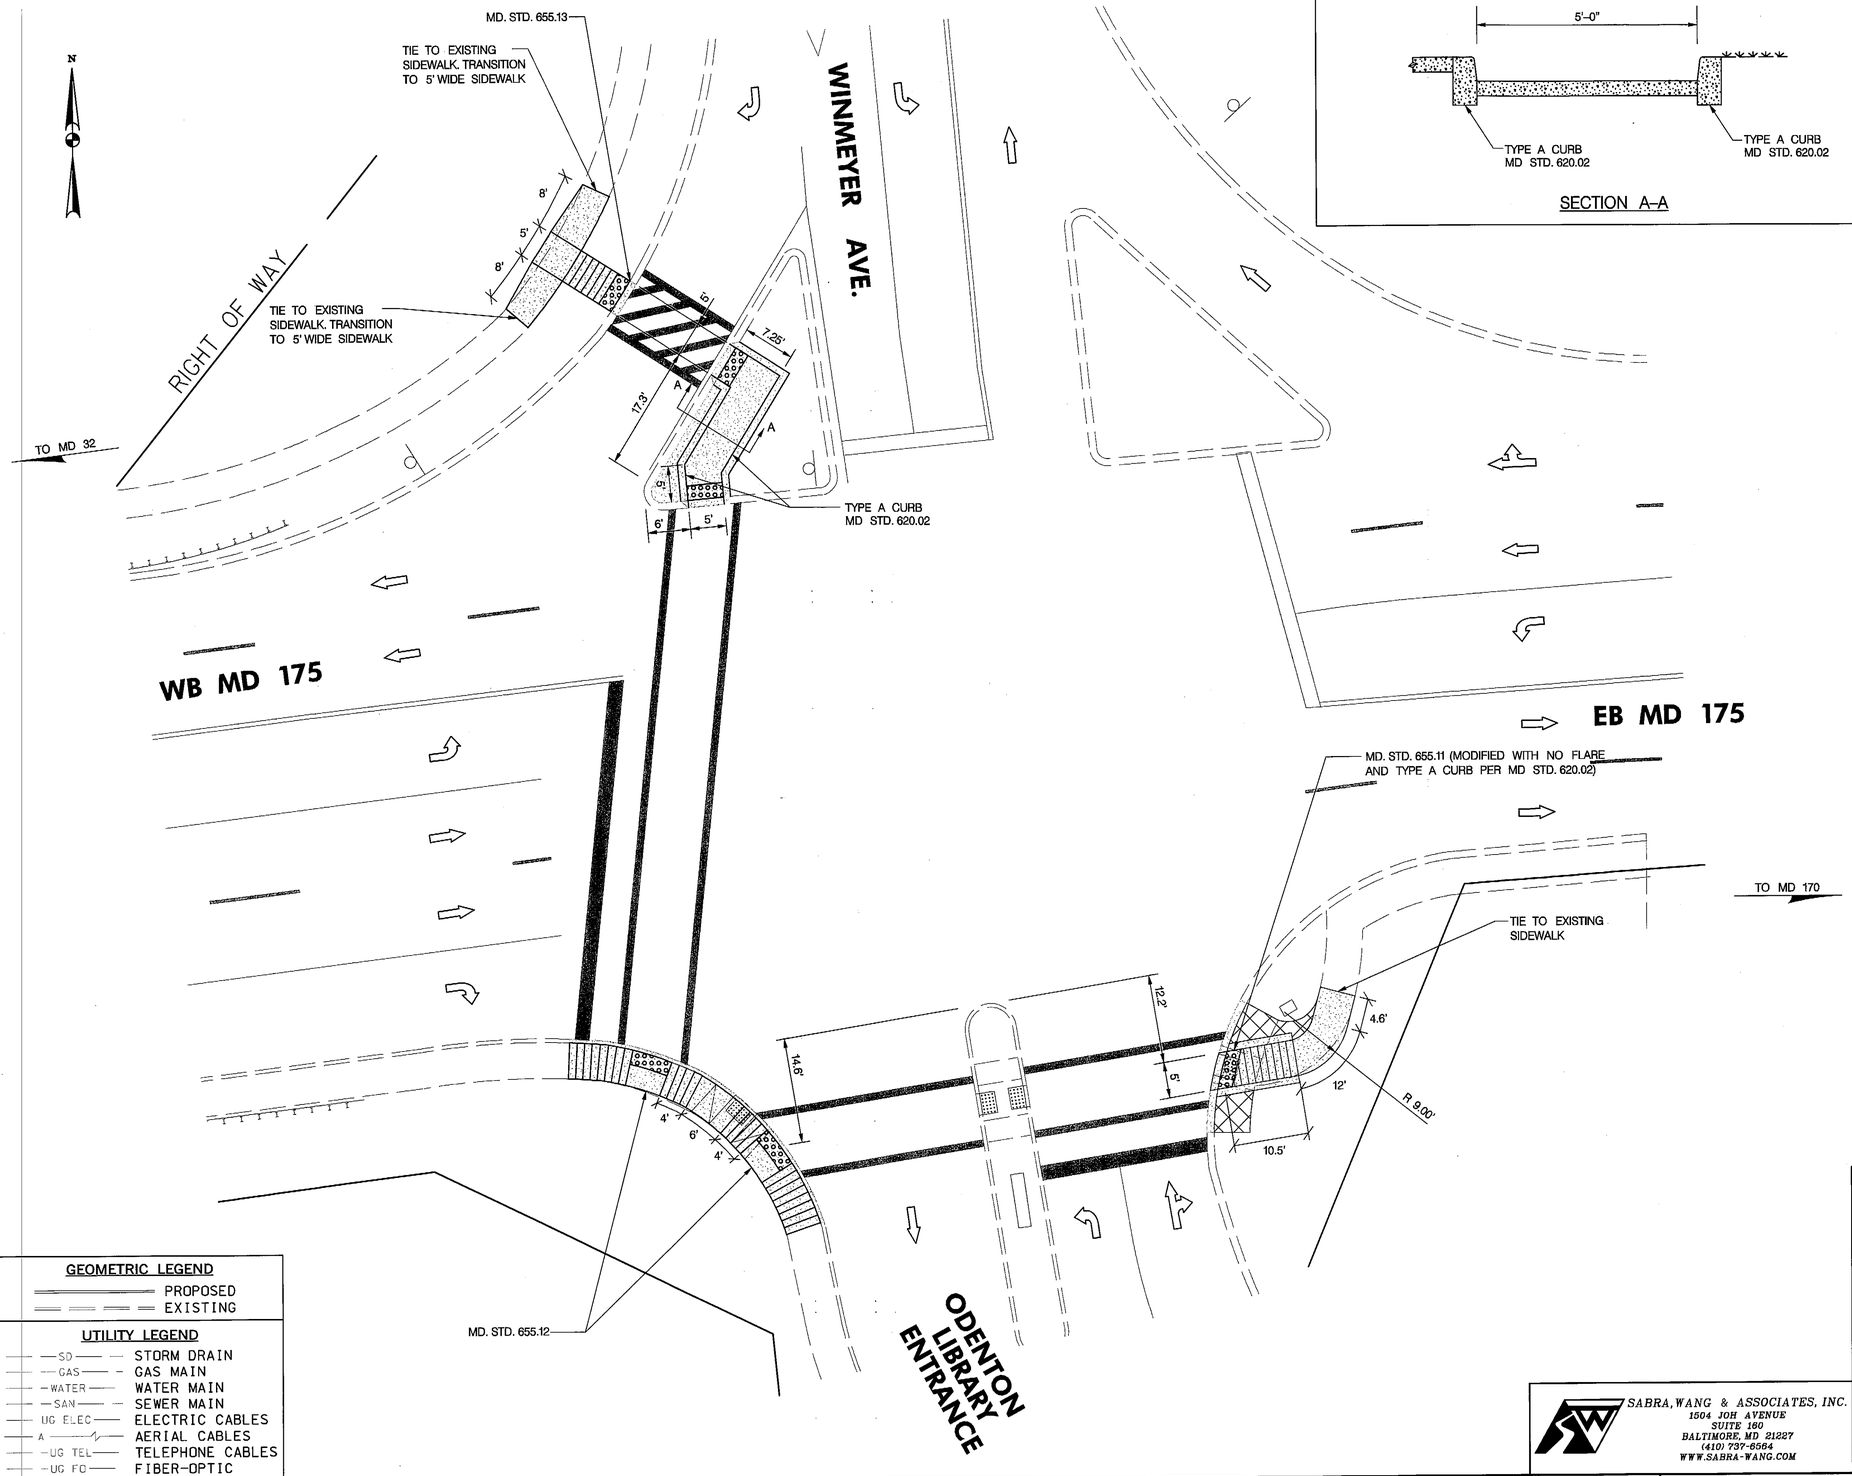

SECTION A-A

TYPE A CURB MD STD. 620.02 (8 INCH X 16 INCH) (TO BE PAID FOR AS TYPE A CURB & GUTTER)	
QTY.	LOCATION
50 LF.	CUT THRU
22 LF.	SE QUADRANT

TYPE A CURB AND GUTTER MD STD. 620.02 (12 INCH GUTTER PAN, 8 INCH DEPTH)	
QTY.	LOCATION
14 LF.	CUT THRU
14 LF.	NW QUADRANT
22 LF.	SE QUADRANT
48 LF.	SW QUADRANT

DETECTABLE WARNING SURFACE MD STD. 655.40	
QTY.	ALIGNMENT
20 SF.	CUT THRU
10 SF.	NW QUADRANT
10 SF.	SE QUADRANT
20 SF.	SW QUADRANT

5 INCH CONCRETE SIDEWALK	
QTY.	ALIGNMENT
160 SF.	CUT THRU & ISLAND
140 SF.	NW QUADRANT
115 SF.	SE QUADRANT
240 SF.	SW QUADRANT

CLASS 2 EXCAVATION	
QTY.	ALIGNMENT
16 CY.	SIDEWALK & RAMPS

TOD No: XX447-17
SHA No: AA756A58/B58
MD 175 @ Winmeyer Avenue

GEOMETRIC LEGEND

PROPOSED
EXISTING

UTILITY LEGEND

SD	STORM DRAIN
GAS	GAS MAIN
WATER	WATER MAIN
SAN	SEWER MAIN
UG ELEC	ELECTRIC CABLES
A	AERIAL CABLES
UG TEL	TELEPHONE CABLES
UG FO	FIBER-OPTIC

SHA

STATE OF MARYLAND
DEPARTMENT OF TRANSPORTATION
STATE HIGHWAY ADMINISTRATION
OFFICE OF TRAFFIC & SAFETY
TRAFFIC ENGINEERING DESIGN DIVISION

MD 175 AT WINMEYER AVENUE

ODENTON, MD.

ROADWAY PLAN

SCALE 1" = 10' DATE JULY 2010 CONTRACT NO. XX4475185

DESIGNED BY	A.G.	COUNTY	ANNE ARUNDEL
DRAWN BY	A.G.	LOGMILE	02017503.44
CHECKED BY	O.W.T. MF	TIMS NO.	H-355
FAP NO.		TOD NO.	

TS NO.	DRAWING	OF	SHEET NO. 3 OF 3

SABRA, WANG & ASSOCIATES, INC.
1504 JOH AVENUE
SUITE 160
BALTIMORE, MD 21227
(410) 737-6564
WWW.SABRA-WANG.COM

PLOTTED: Wednesday, July 07, 2010 AT 10:56 AM
FILE: R:\2008\73 SHA BCS 2008-05A_TEDD DESIGN_STV_JV_$SM\Task 16 MD 175 at Winmeyer and Bluewater\dwg\Civil\pHD-P001_WINMEYERS.dgn

BY:AGRIFFIN