F.H.W.A. REGION NO.	STATE	FED. AID PROJ. NO.	SHEET NO.	TOTAL SHEETS
3	MD.			

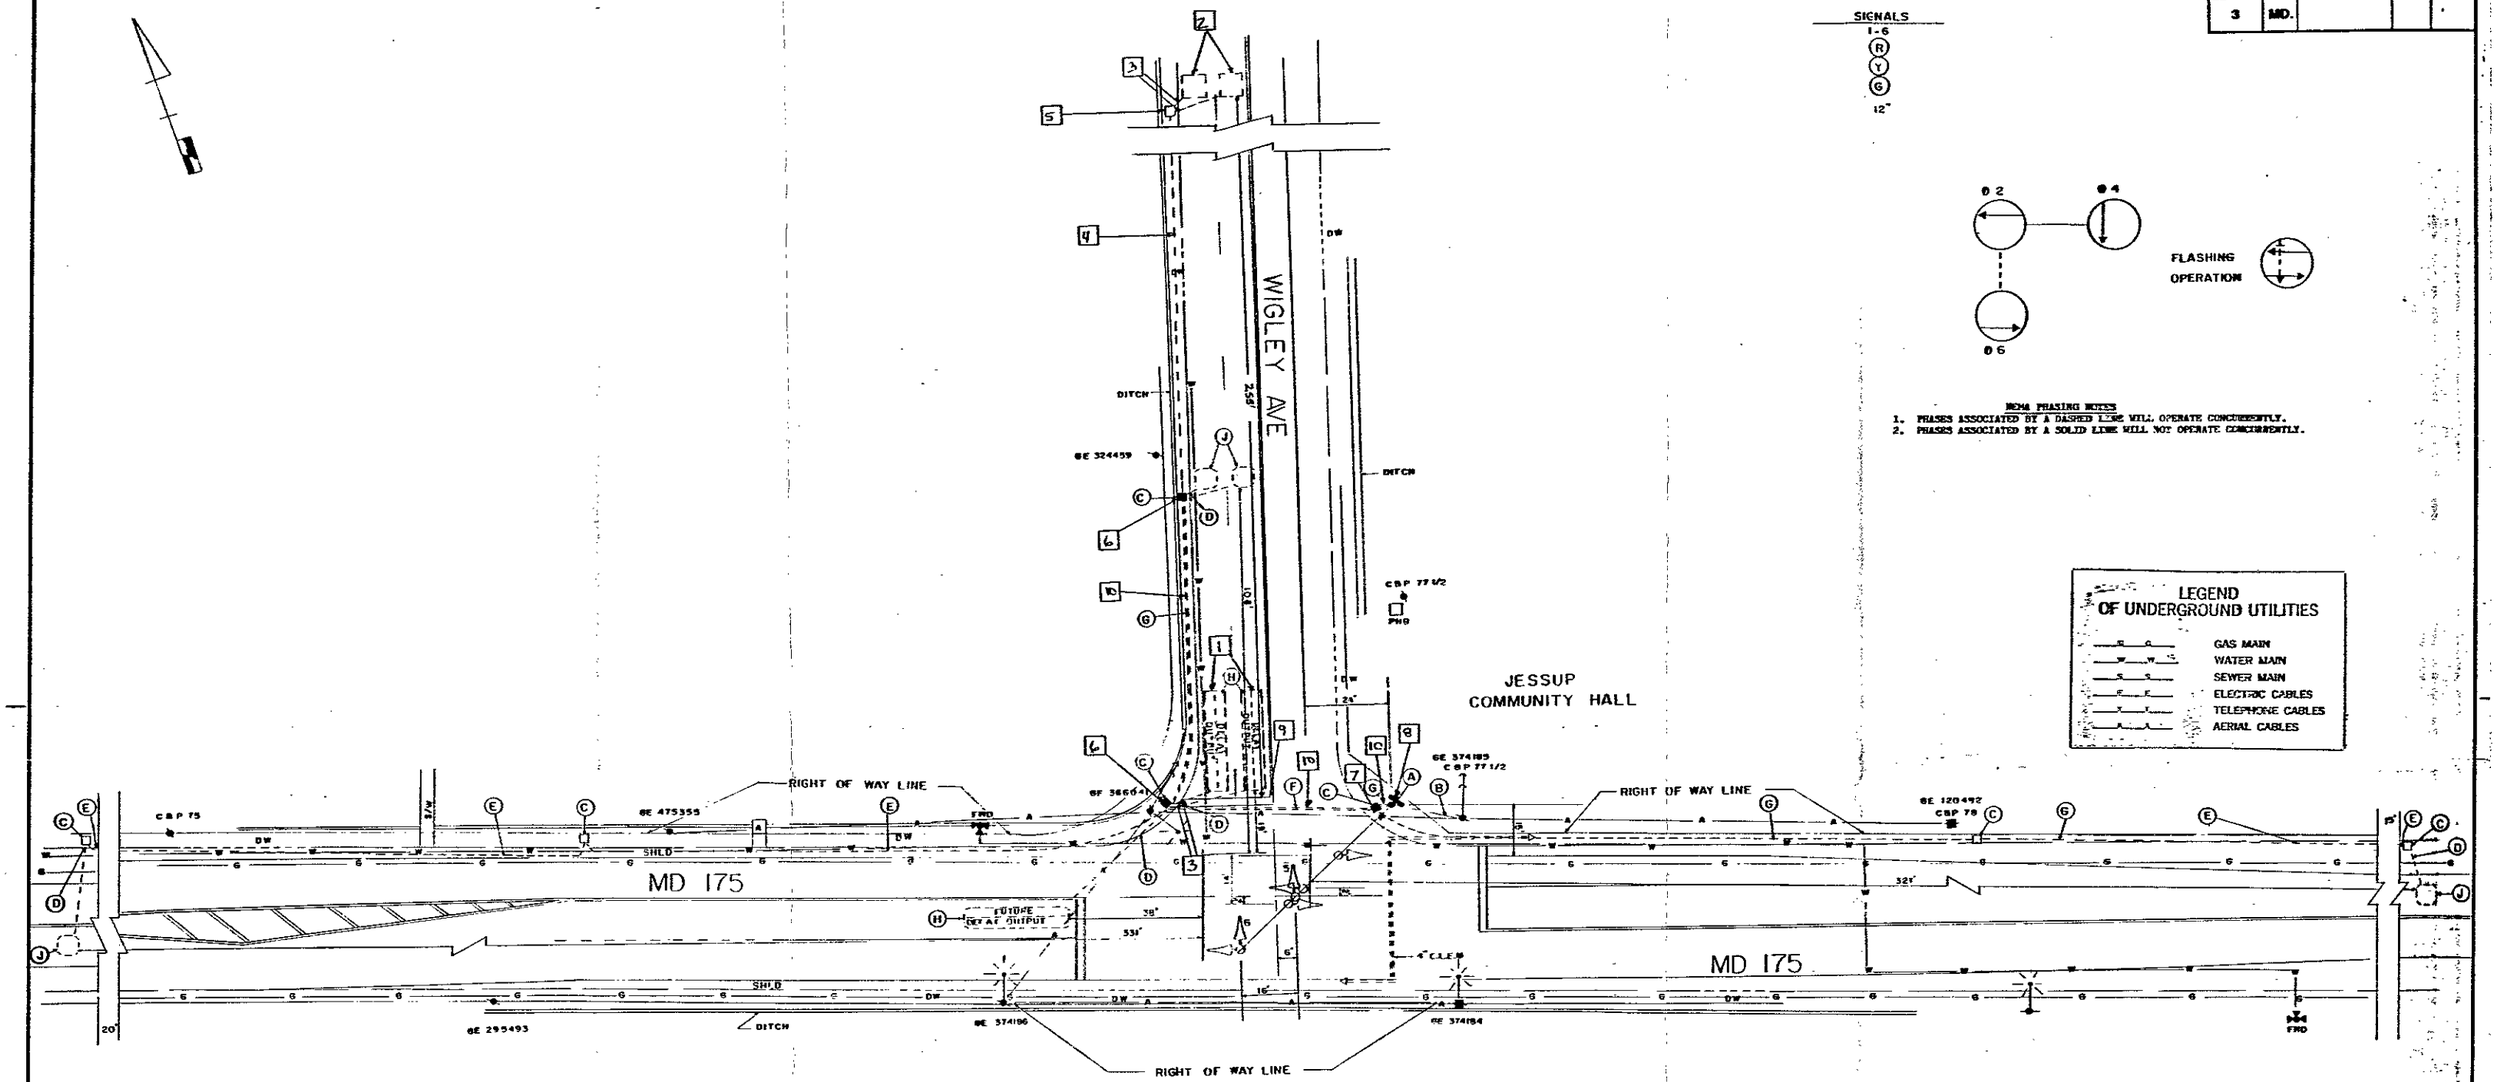

NOTE

PAVEMENT MARKINGS SHOWN ARE APPROXIMATE.

REVISIONS	APPROVALS	MARYLAND DEPARTMENT OF TRANSPORTATION STATE HIGHWAY ADMINISTRATION - OFFICE OF TRAFFIC BUREAU OF TRAFFIC ENGINEERING		
	CHIEF, SIGNAL DESIGN SECTION 2/9/87	MD 175 & WIGLEY AVE.	DRAWN BY: BRUCE THOMPSON	DES. BY: Bruce Thompson 2-7-87
	ASST. DISTRICT ENGINEER, TRAFFIC			CHK. BY: 2/9/87
	CHIEF, BUREAU OF TRAFFIC ENGINEERING 2-7-87		E.A.P. NO.	SHEET NO.
	DEPUTY CHIEF ENGINEER, OFFICE OF TRAFFIC 2/10/87	COUNTY: ANNE ARUNDEL	S.H.A. NO.	
		SCALE: 1" = 20' DATE: 4-3-86	TS/FILE NO. 2170	OF

02017509.39