WIRING DIAGRAM

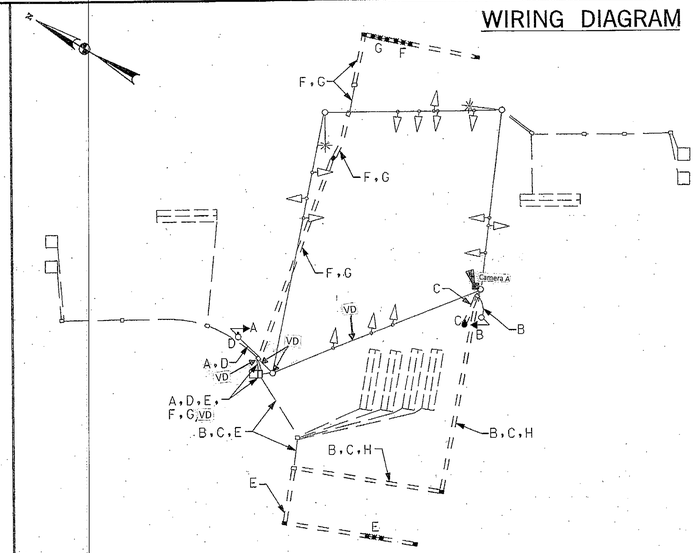

KEY

A, B — 5 CONDUCTOR ELECTRICAL CABLE (NO. 14 AWG)

C, D — 2 CONDUCTOR ELECTRICAL CABLE (NO. 14 AWG)

E, F, G — NON-INVASIVE LOOP DETECTOR CABLE LEAD-IN

H — 1 CONDUCTOR (NO. 6 AWG) STRANDED COPPER GROUND WIRE

VD – Video Detection

SHA

STATE OF MARYLAND
DEPARTMENT OF TRANSPORTATION
STATE HIGHWAY ADMINISTRATION

OFFICE OF TRAFFIC & SAFETY
TRAFFIC ENGINEERING DESIGN DIVISION

MD 176 (DORSEY ROAD/8TH AVE AT
MD 648 (BALTIMORE-ANNAPOLIS BLVD.)

GLEN BURNIE, MD

GENERAL INFORMATION PLAN

SCALE N.T.S. DATE 03/ /2007 CONTRACT NO. AT9155185

DESIGNED BY S. SMITH COUNTY ANNE ARUNDEL
DRAWN BY L. THOMAS LOGMILE 0201760568
CHECKED BY J. WEAVER T.I.M.S. NO. 5-896
F.A.P. NO. TOD NO.

TS NO. 816 | DRAWING NO. OF | SHEET NO. 2 OF 2

SABRA, WANG & ASSOCIATES, INC.
1504 JOH AVENUE
SUITE 160
BALTIMORE, MD 21227
(410) 737-6564
WWW.SABRA-WANG.COM

PLOTTED: MONDAY, MARCH 26, 2007 AT 11:36 AM
FILE: R:\2004\45 SHA BCS 2004-028 TEDD TRAFFIC\TASK 28 MD 648 AT MD 176\DGN\PSG-N001.DGN

BY:SSMITH