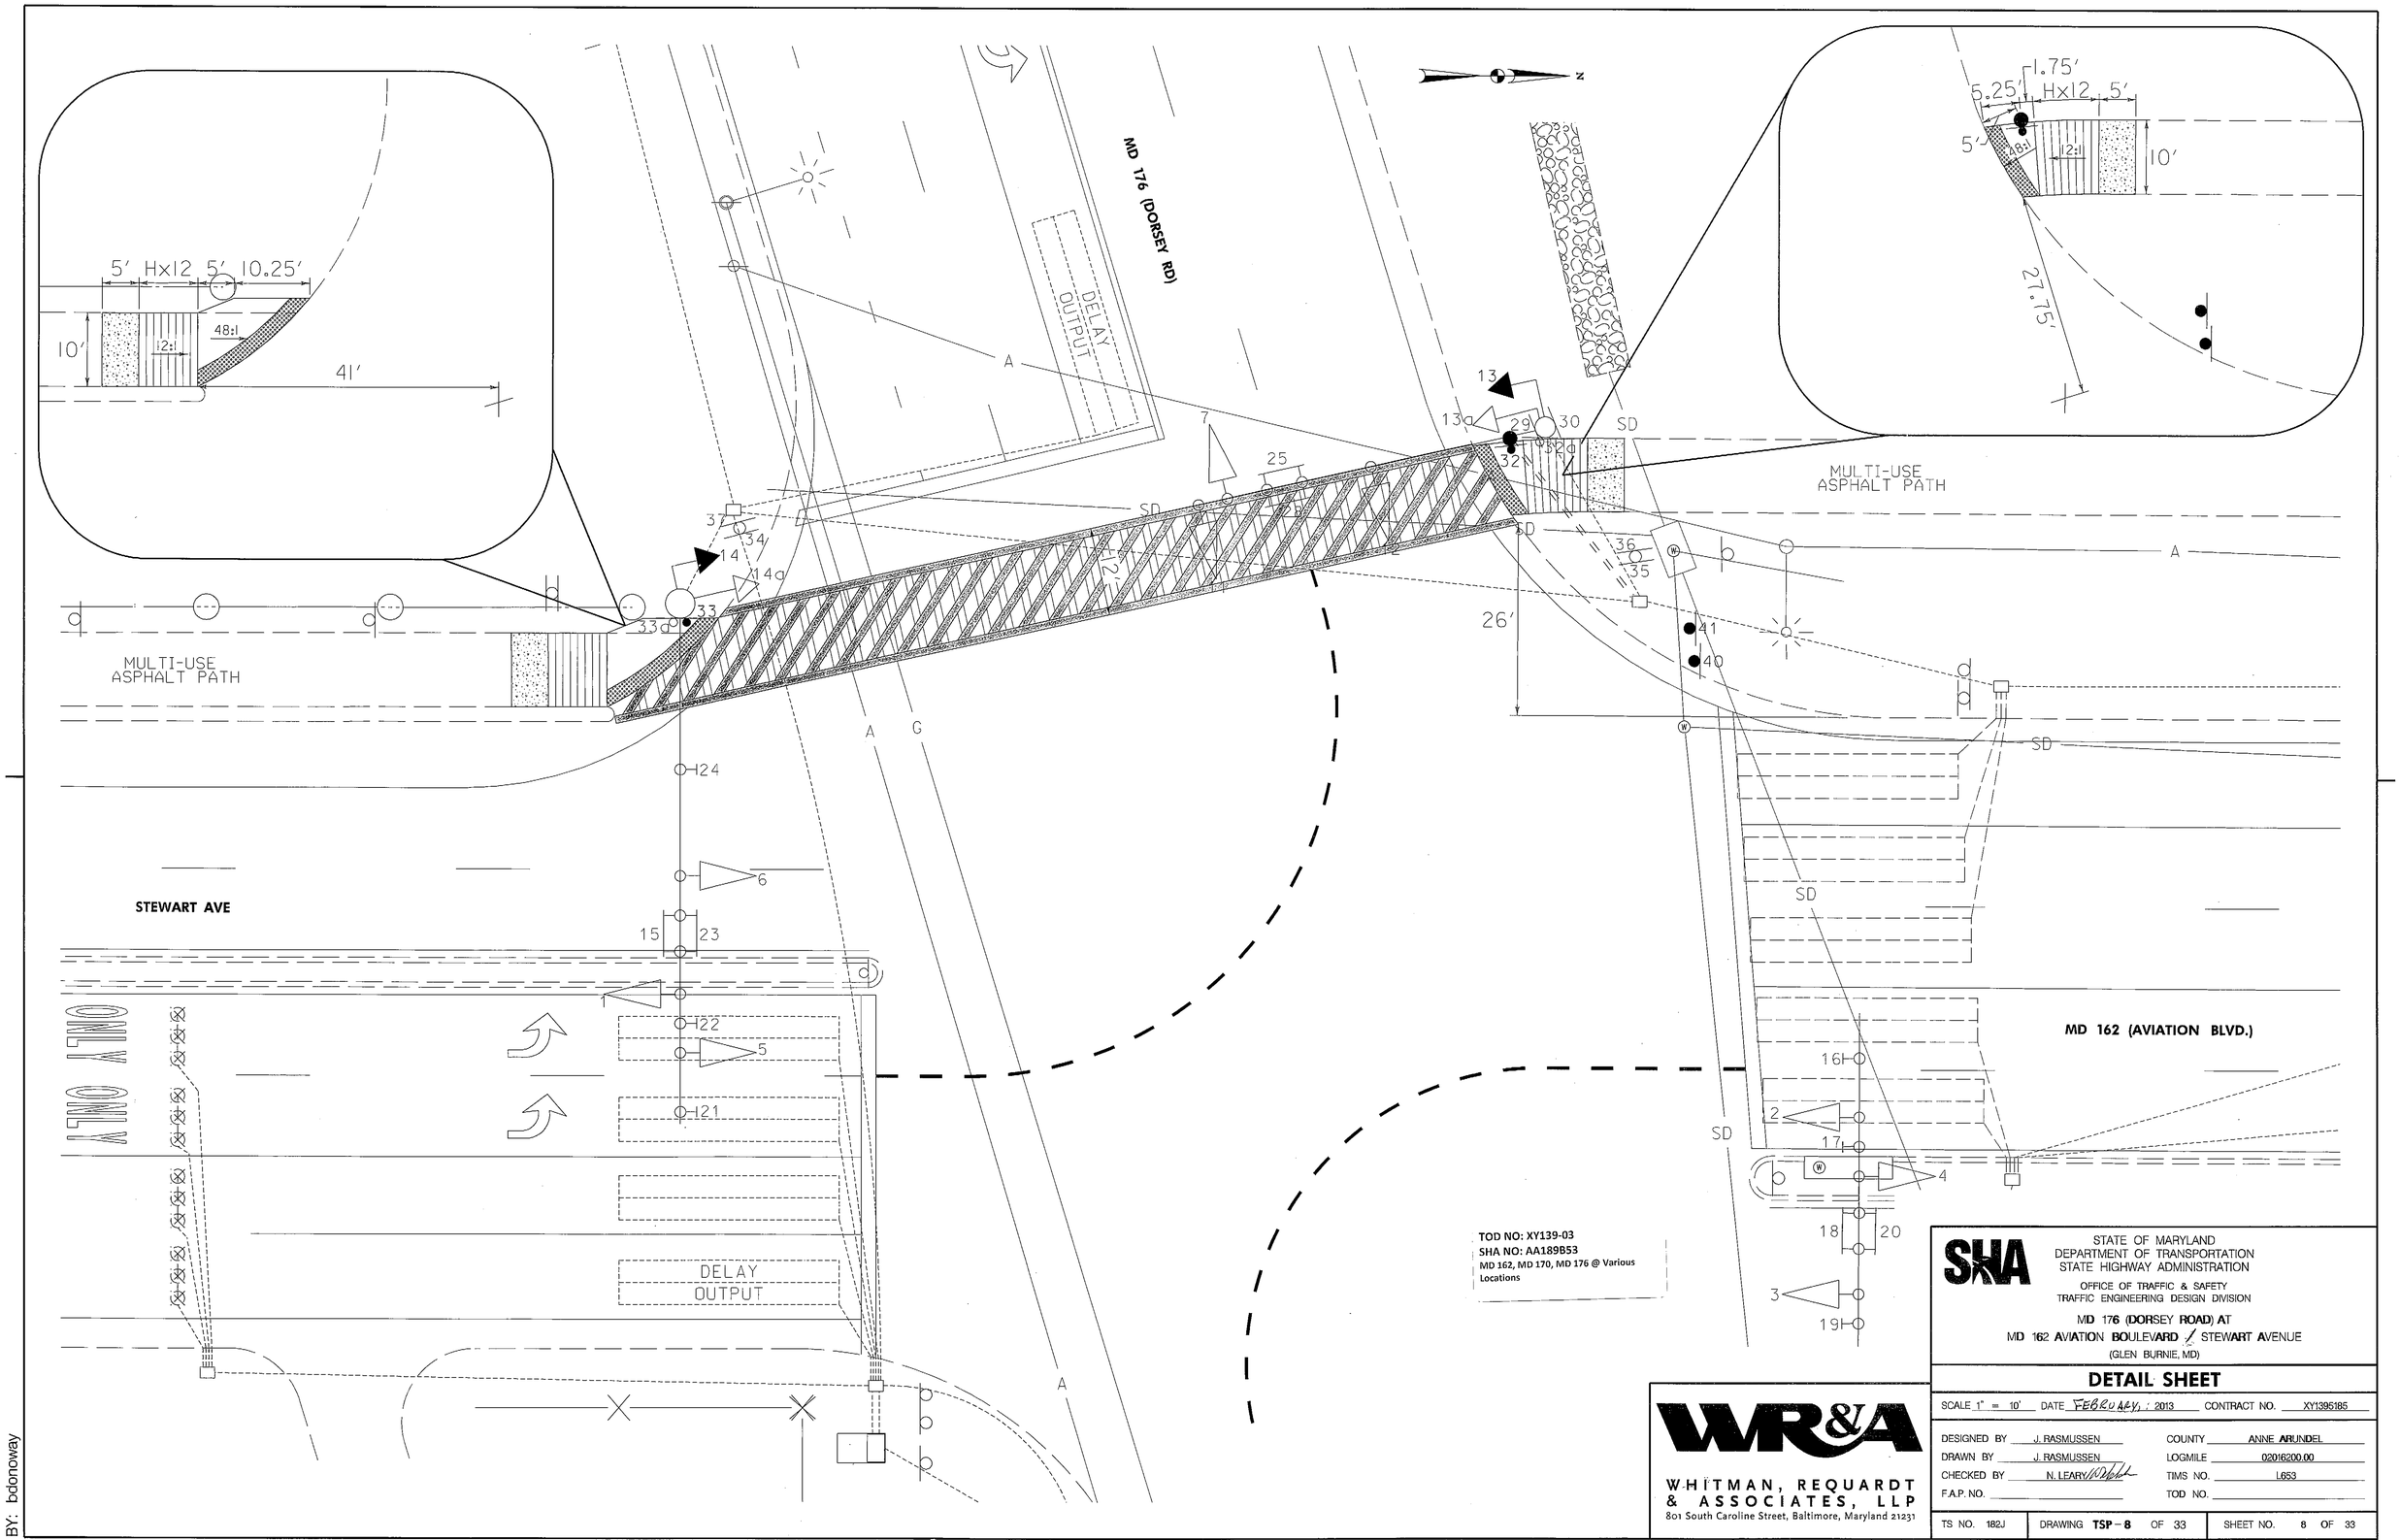

TOD NO: XY139-03
SHA NO: AA189B53
MD 162, MD 170, MD 176 @ Various Locations

STATE OF MARYLAND
DEPARTMENT OF TRANSPORTATION
STATE HIGHWAY ADMINISTRATION
OFFICE OF TRAFFIC & SAFETY
TRAFFIC ENGINEERING DESIGN DIVISION

MD 176 (DORSEY ROAD) AT
MD 162 AVIATION BOULEVARD / STEWART AVENUE
(GLEN BURNIE, MD)

DETAIL SHEET

SCALE 1" = 10' DATE FEBRUARY, 2013 CONTRACT NO. XY1395185

DESIGNED BY J. RASMUSSEN
DRAWN BY J. RASMUSSEN
CHECKED BY N. LEARY
F.A.P. NO.

COUNTY ANNE ARUNDEL
LOGMILE 02016200.00
TIMS NO. L653
TOD NO.

WHITMAN, REQUARDT & ASSOCIATES, LLP
801 South Caroline Street, Baltimore, Maryland 21231

TS NO. 182J | DRAWING TSP-8 OF 33 | SHEET NO. 8 OF 33

PLOTTED: February 08, 2013
FILE: N:\31669-237\CADD\pSG-TSP8_MD162_MD176.dgn

BY: bdonoway