F H W A REGION NO.	STATE	FED. AID PROJ. NO.	SHEET NO.	TOTAL SHEETS
3	MD			

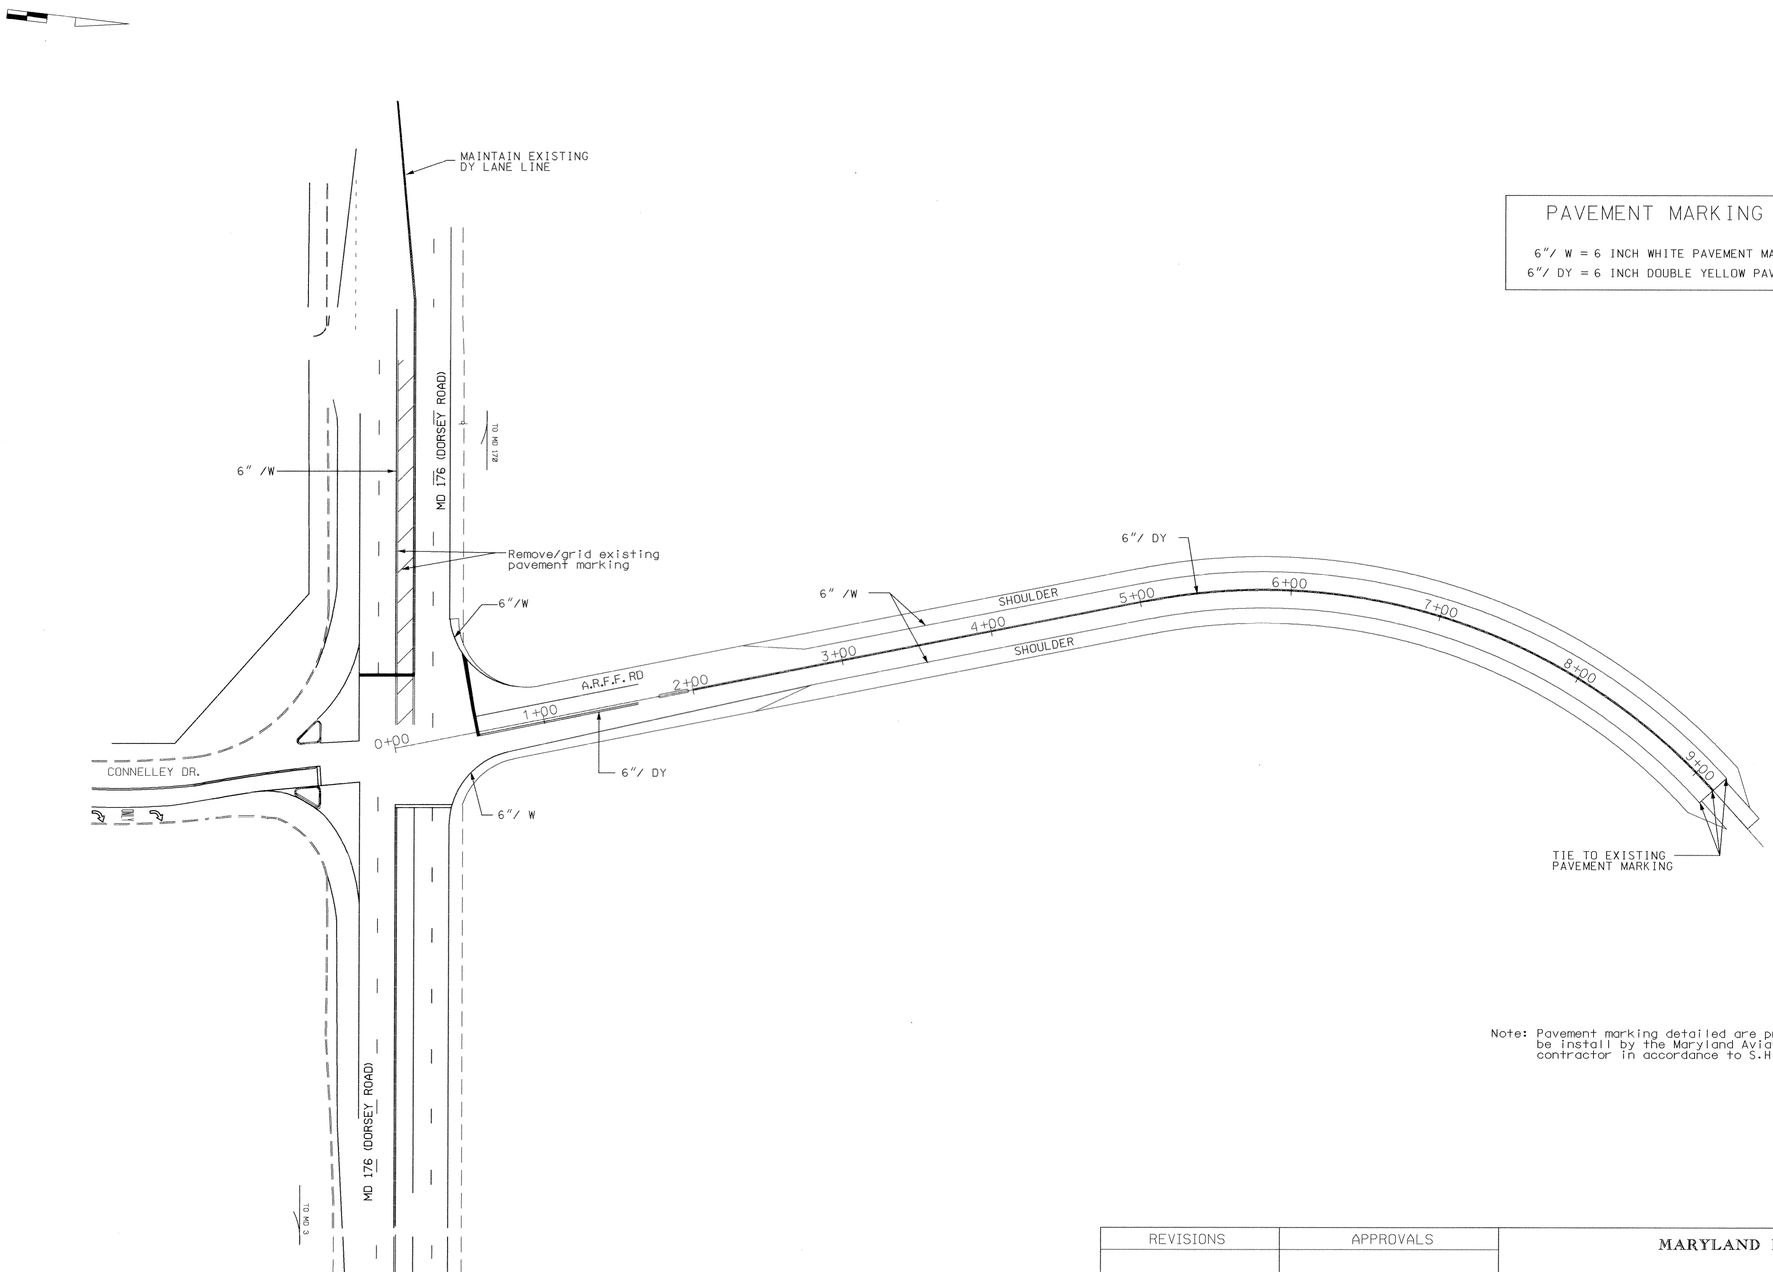

PAVEMENT MARKING KEY

6"/ W = 6 INCH WHITE PAVEMENT MARKINGS
6"/ DY = 6 INCH DOUBLE YELLOW PAVEMENT MARKINGS

Note: Pavement marking detailed are proposed and shall be install by the Maryland Aviation Administration contractor in accordance to S.H.A. standards.

REVISIONS	APPROVALS
	ASST. DIV. CHIEF, TRAFFIC ENGINEERING DESIGN DIVISION
	ASST. DISTRICT ENGINEER, TRAFFIC
	CHIEF, TRAFFIC ENGINEERING DESIGN DIVISION
	DIRECTOR, OFFICE OF TRAFFIC & SAFTEY

DCL
CONSULTING ENGINEERS
COLUMBIA, MARYLAND

MARYLAND DOT - STATE HIGHWAY ADMINISTRATION
Office of Traffic & Safety
TRAFFIC ENGINEERING DESIGN DIVISION

ORIGINAL DRAWN BY: ROB CICCHINI
DES. BY: DALE PETERS
CHK. BY:

MD 176 (DORSEY ROAD) & CONNELLEY DRIVE/A.R.F.F. RD

PAVEMENT MARKING PLAN

LOG MILE No. 02017604.15 COUNTY: ANNE ARUNDEL

DATE: 1/97 F.A.P. NO.
SCALE: 1"=50' S.H.A. NO. AW104M5H

TS/FILE NO. 2506 PM

SHEET NO. 3 OF 3