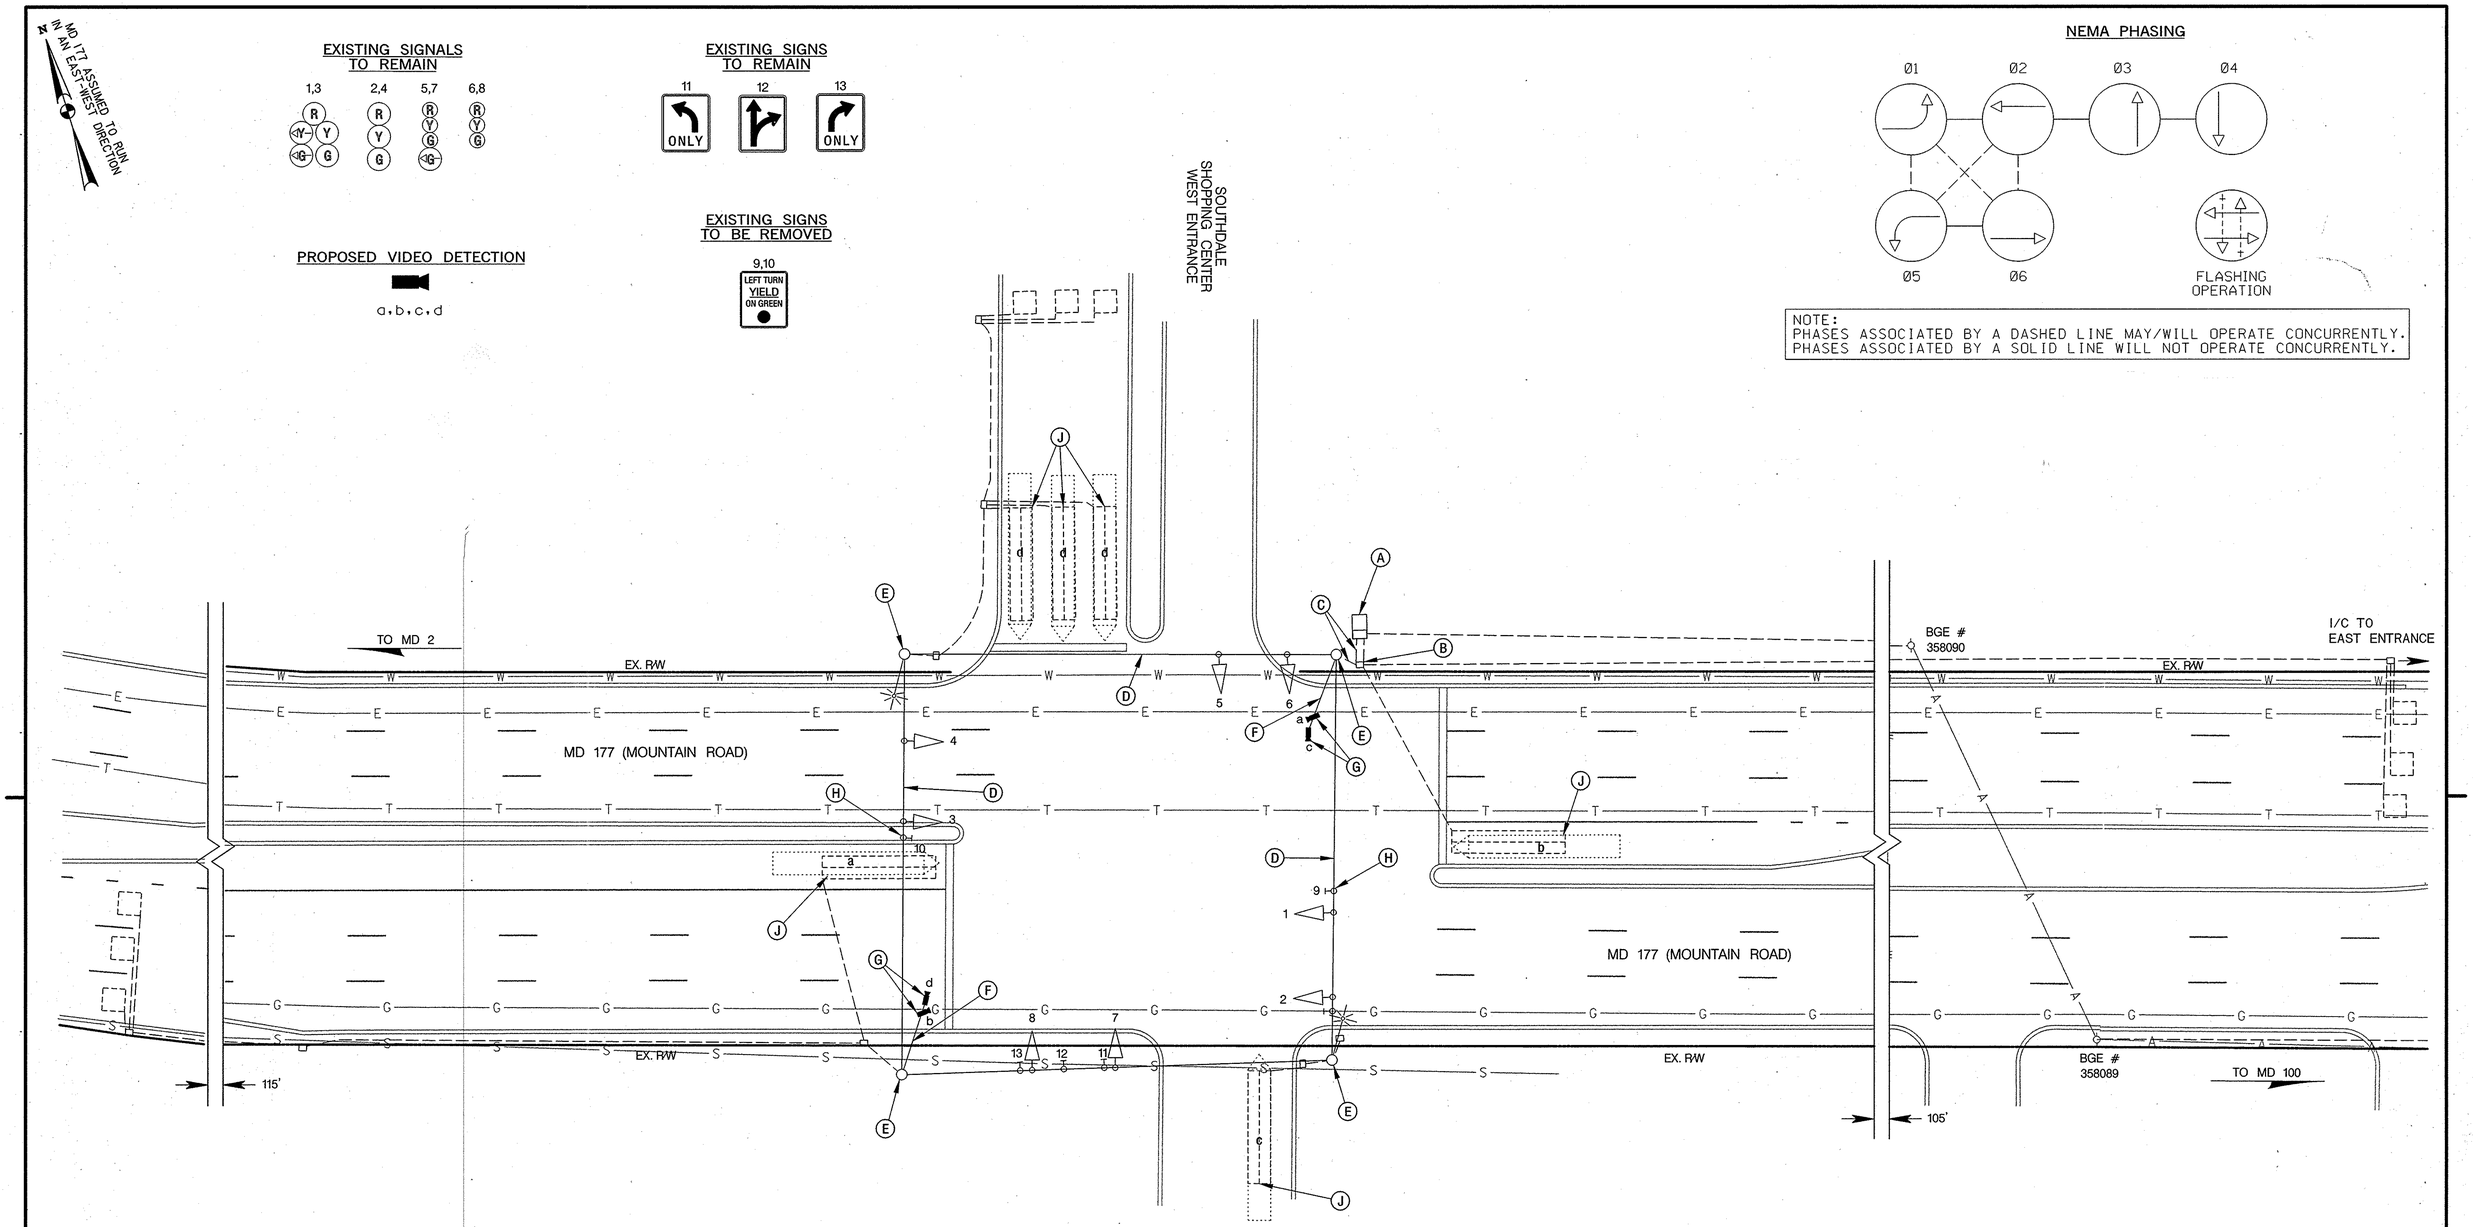

CONSTRUCTION DETAILS

A. USE EXISTING BASE MOUNTED CABINET
B. USE EXISTING HANDHOLE
C. USE EXISTING CONDUIT
D. USE EXISTING SPANWIRE
E. USE EXISTING STRAIN POLE
F. INSTALL A 20 FT. LIGHTING ARM ON EXISTING STRAIN POLE
G. INSTALL VIDEO DETECTION CAMERA ON PROPOSED LIGHTING ARM
H. REMOVE OVERHEAD SIGN
J. ABANDON EXISTING LOOP DETECTOR

GENERAL NOTES

1. MAINTENANCE OF TRAFFIC SHALL BE HANDLED BY THE CONTRACTOR UTILIZING THE MDSHA STANDARD PLATES FOR TRAFFIC CONTROL.
2. THE CONTRACTOR SHALL BE RESPONSIBLE FOR ROUTING AND PROPERLY LABELING ALL SIGNAL CABLES. THE SHA SIGNAL SHOP WILL BE RESPONSIBLE FOR ALL INTERNAL CABINET WIRING.
3. VIDEO CAMERA LOCATION / ALIGNING SHALL BE COORDINATED WITH THE SHA ENGINEER.
4. THE CONTRACTOR SHALL VERIFY ALL UNDERGROUND UTILITIES PRIOR TO INSTALLING PROPOSED SIGNAL EQUIPMENT. IF ANY UTILITY CONFLICTS SHOULD ARISE THE CONTRACTOR SHALL CONTACT THE PROJECT ENGINEER.
5. WITHIN 36 IN. OF UNDERGROUND UTILITY LOCATIONS, THE CONTRACTOR SHALL BE REQUIRED TO EXCAVATE FOR FOUNDATION AND CONDUIT BY HAND.
6. THE CONTRACTOR SHALL REMOVE AND DISPOSE OF ALL ABANDONED ELECTRICAL CABELS.

TOD No.: AT724-12
SHA No.:AA538A57/B57

STATE OF MARYLAND
DEPARTMENT OF TRANSPORTATION
STATE HIGHWAY ADMINISTRATION
OFFICE OF TRAFFIC & SAFETY
TRAFFIC ENGINEERING DESIGN DIVISION

MD 177 (MOUNTAIN ROAD) AND
SOUTHDALE SHOPPING CENTER WEST ENTRANCE

TRAFFIC SIGNALIZATION PLAN

SCALE 1" = 20' DATE 6-12-86 CONTRACT NO. BW-883-801-512

DESIGNED BY MGD
DRAWN BY NS
CHECKED BY MJD
F.A.P. NO. N/A
COUNTY ANNE ARUNDEL
LOGMILE 02017700.21
T.I.M.S. NO. H885
TOD NO.

DRAWING NO. TS - 2215A
SHEET NO. 1 OF 6

APPROVALS	REVISIONS
TEAM LEADER	
ASST. DIV. CHIEF	
DIVISION CHIEF	
OFFICE DIRECTOR	A INSTALL VIDEO DETECTION FOR ALL APPROACHES SHA# AT724S185 8/2006

ORIGINAL ON FILE

MCG CSW
STV

PLOTTED: Thursday, July 20, 2006 AT 02:28 PM
FILE: I:\PROJECTS\03125\13\03125\13_00251\Drawings\TRA\Traffic\West access\pSG-P000_MD177.dgn

STV Incorporated
engineers / architects / planners / construction managers
7125 Ambassador Road Baltimore, MD 21244-2722 (410) 944-9112

BY: thompsma

UTILITY LEGEND

E	ELECTRIC CABLES	SD	STORM DRAIN
A	AERIAL CABLES	G	GAS MAIN
T	TELEPHONE CABLES	W	WATER MAIN
F	FIBER-OPTIC	S	SEWER MAIN