F.H.WA. REGION NO.	STATE	FED. AID PROJ. NO.	SHEET NO.	TOTAL SHEETS
3	MD.		4	8

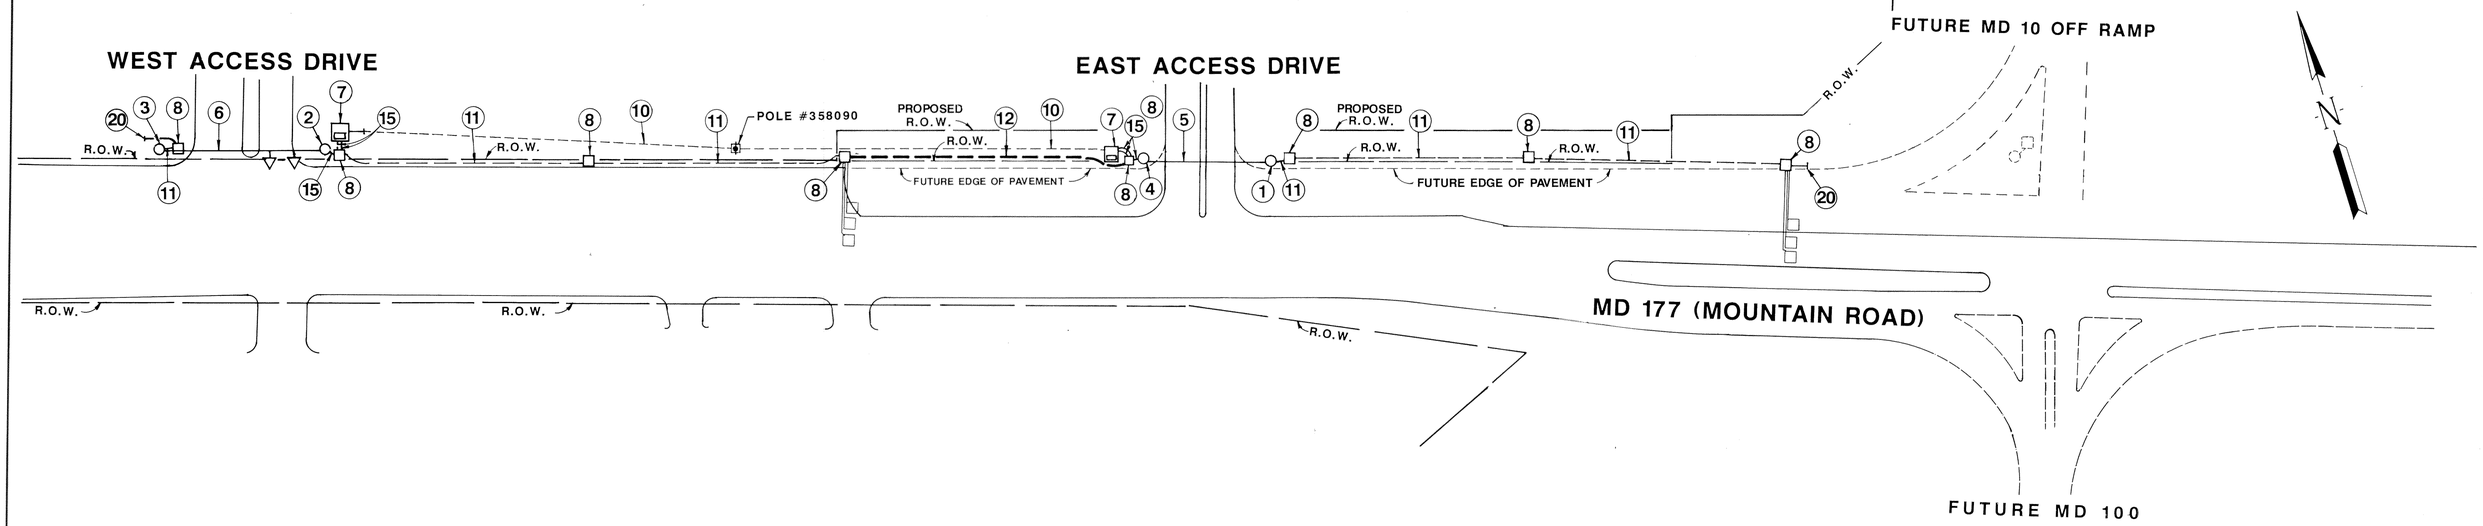

REVISIONS	APPROVALS
	CHIEF SIGNAL DESIGN SECTION 12/8/86
	ASST. DISTRICT ENGINEER, TRAFFIC 12/8/86
	CHIEF, BUREAU OF TRAFFIC ENGINEERING 12-2-86
	DEPUTY CHIEF ENGINEER, OFFICE OF TRAFFIC 12/8/86

MARYLAND DEPARTMENT OF TRANSPORTATION
STATE HIGHWAY ADMINISTRATION - OFFICE OF TRAFFIC
BUREAU OF TRAFFIC ENGINEERING

INTERCONNECT IMPROVEMENTS

MD 177 (MOUNTAIN ROAD) AT
SOUTHDALE SHOPPING CENTER
BETWEEN EAST AND WEST ACCESS DRIVE
EAST ACCESS EAST TO PROPERTY LINE

COUNTY: ANNE ARUNDEL

DRAWN BY: MGD Of Barton-Aschman Associates, Inc.
DES. BY: MGD Of Barton-Aschman Associates, Inc.
CHK. BY: MJD Of Barton-Aschman Associates, Inc. 12-5-86

F.A.P. NO. N/A
S.H.A. NO. BW-883-801-512

SCALE: 1"-50'
DATE: 6-12-86
TS/FILE NO. 2216 X

SHEET NO. 4 OF 8

©1986
Barton-Aschman Associates, Inc.
820 Davis Street, Evanston IL 60204