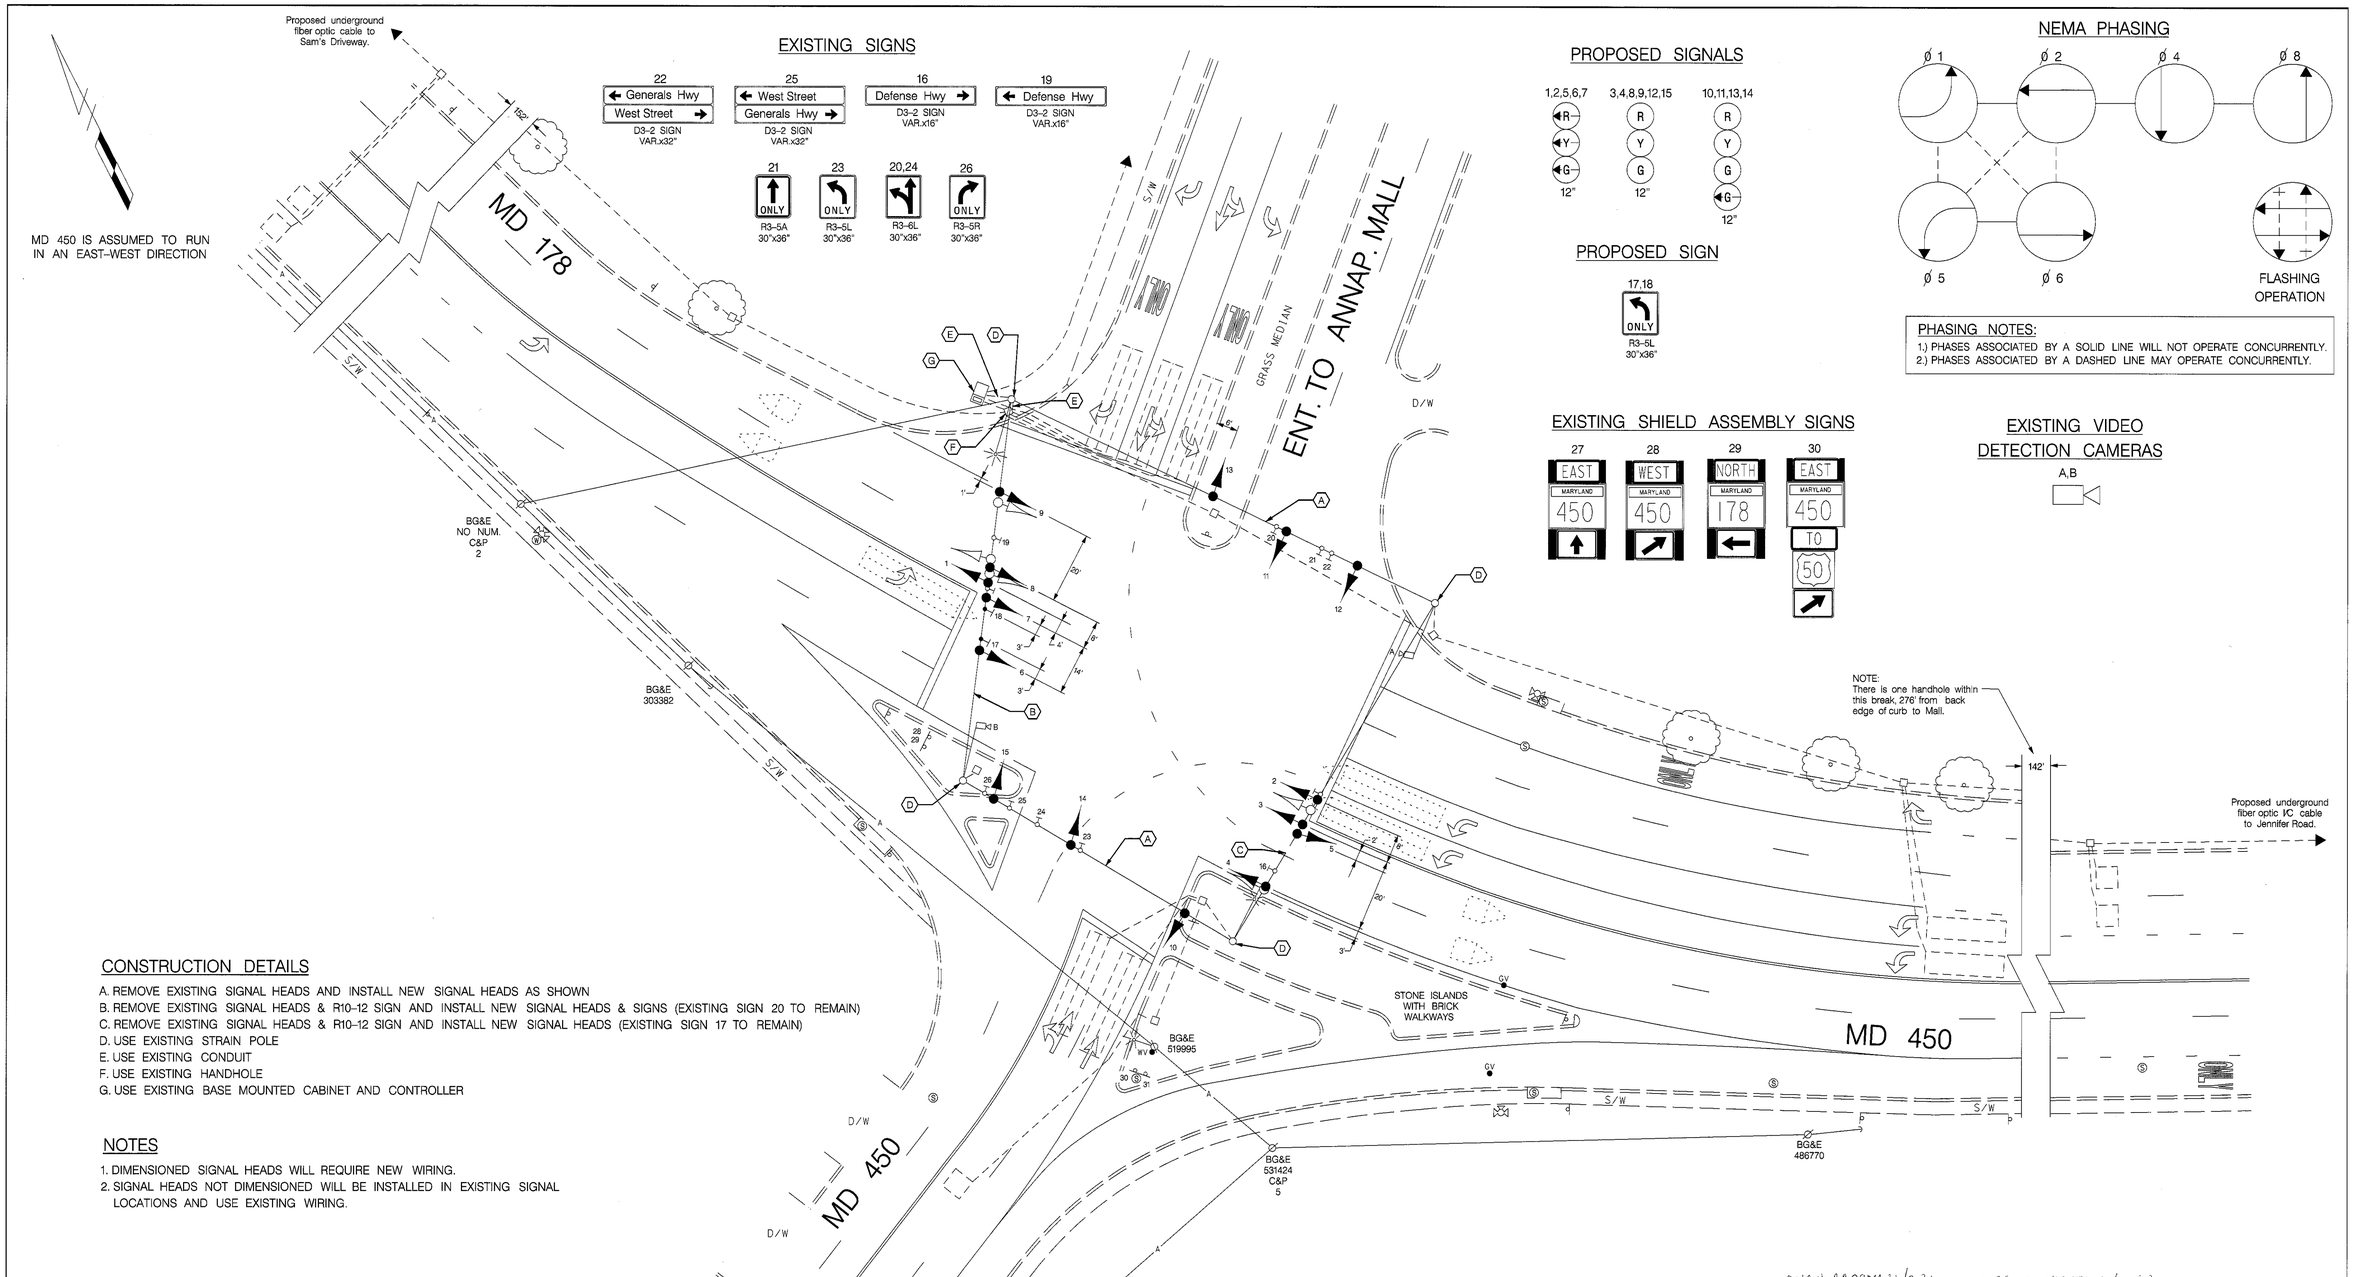

CONSTRUCTION DETAILS

A. REMOVE EXISTING SIGNAL HEADS AND INSTALL NEW SIGNAL HEADS AS SHOWN
B. REMOVE EXISTING SIGNAL HEADS & R10-12 SIGN AND INSTALL NEW SIGNAL HEADS & SIGNS (EXISTING SIGN 20 TO REMAIN)
C. REMOVE EXISTING SIGNAL HEADS & R10-12 SIGN AND INSTALL NEW SIGNAL HEADS (EXISTING SIGN 17 TO REMAIN)
D. USE EXISTING STRAIN POLE
E. USE EXISTING CONDUIT
F. USE EXISTING HANDHOLE
G. USE EXISTING BASE MOUNTED CABINET AND CONTROLLER

NOTES

1. DIMENSIONED SIGNAL HEADS WILL REQUIRE NEW WIRING.
2. SIGNAL HEADS NOT DIMENSIONED WILL BE INSTALLED IN EXISTING SIGNAL LOCATIONS AND USE EXISTING WIRING.

LEGEND OF UNDERGROUND AND OVERHEAD UTILITIES	
AERIAL CABLE	A
ELECTRICAL	E
TELEPHONE	T
GAS	G
SEWER	S
WATER	W
CABLE TV	TV

TRAFFIC CONCEPTS, INC.
325 Gambrills Road
Suite E
Gambrills, MD 21054
(410) 923-7101

m:\1000\02-1039\41 md178@md450\md1 Jul. 28, 2004 10:56:58

OHI#: AA287A3L/B3L TCD#: XX106654-53

REVISIONS	
10	CHANGE MAINLINE LEFT TURN PHASING FROM E.P. TO EXCLUSIVE — 6-6-04 — SHA NO. XX1065485
TMZ	
G	ASBUILT AND SYSTEMIZATION — 7-13-01 — SHA NO. XX1005885
E.M.M.	J.A.H. M.A.R. D.A.Z. B.R.K. T.H.

APPROVALS

TEAM LEADER, TRAFFIC ENGINEERING DESIGN DIVISION
ASST. CHIEF TRAFFIC ENGINEERING DESIGN DIVISION
CHIEF, TRAFFIC ENGINEERING DESIGN DIVISION
DIRECTOR, TRAFFIC & SAFETY
ORIGINAL SIGNATURE

MARYLAND DOT - STATE HIGHWAY ADMINISTRATION
Office of Traffic & Safety
TRAFFIC ENGINEERING DESIGN DIVISION
SIGNALIZATION PLAN
MD 178 / MD 450 AND MD 450 / ANNAPOLIS MALL ENTRANCE
ANNAPOLIS, MARYLAND

DRAWN BY:	C. JEDNORSKY	F.A.P. NO.		TS NO. 647H	SHEET NO. 1 OF 2
CHECKED BY:	D.DODA	S.H.A. NO.	AA-272-501-585		
SCALE:	1" = 20'	COUNTY:	ANNE ARUNDEL	T.I.M.S. NO. G459	
DATE:		LOG MILE:	02017800.00		