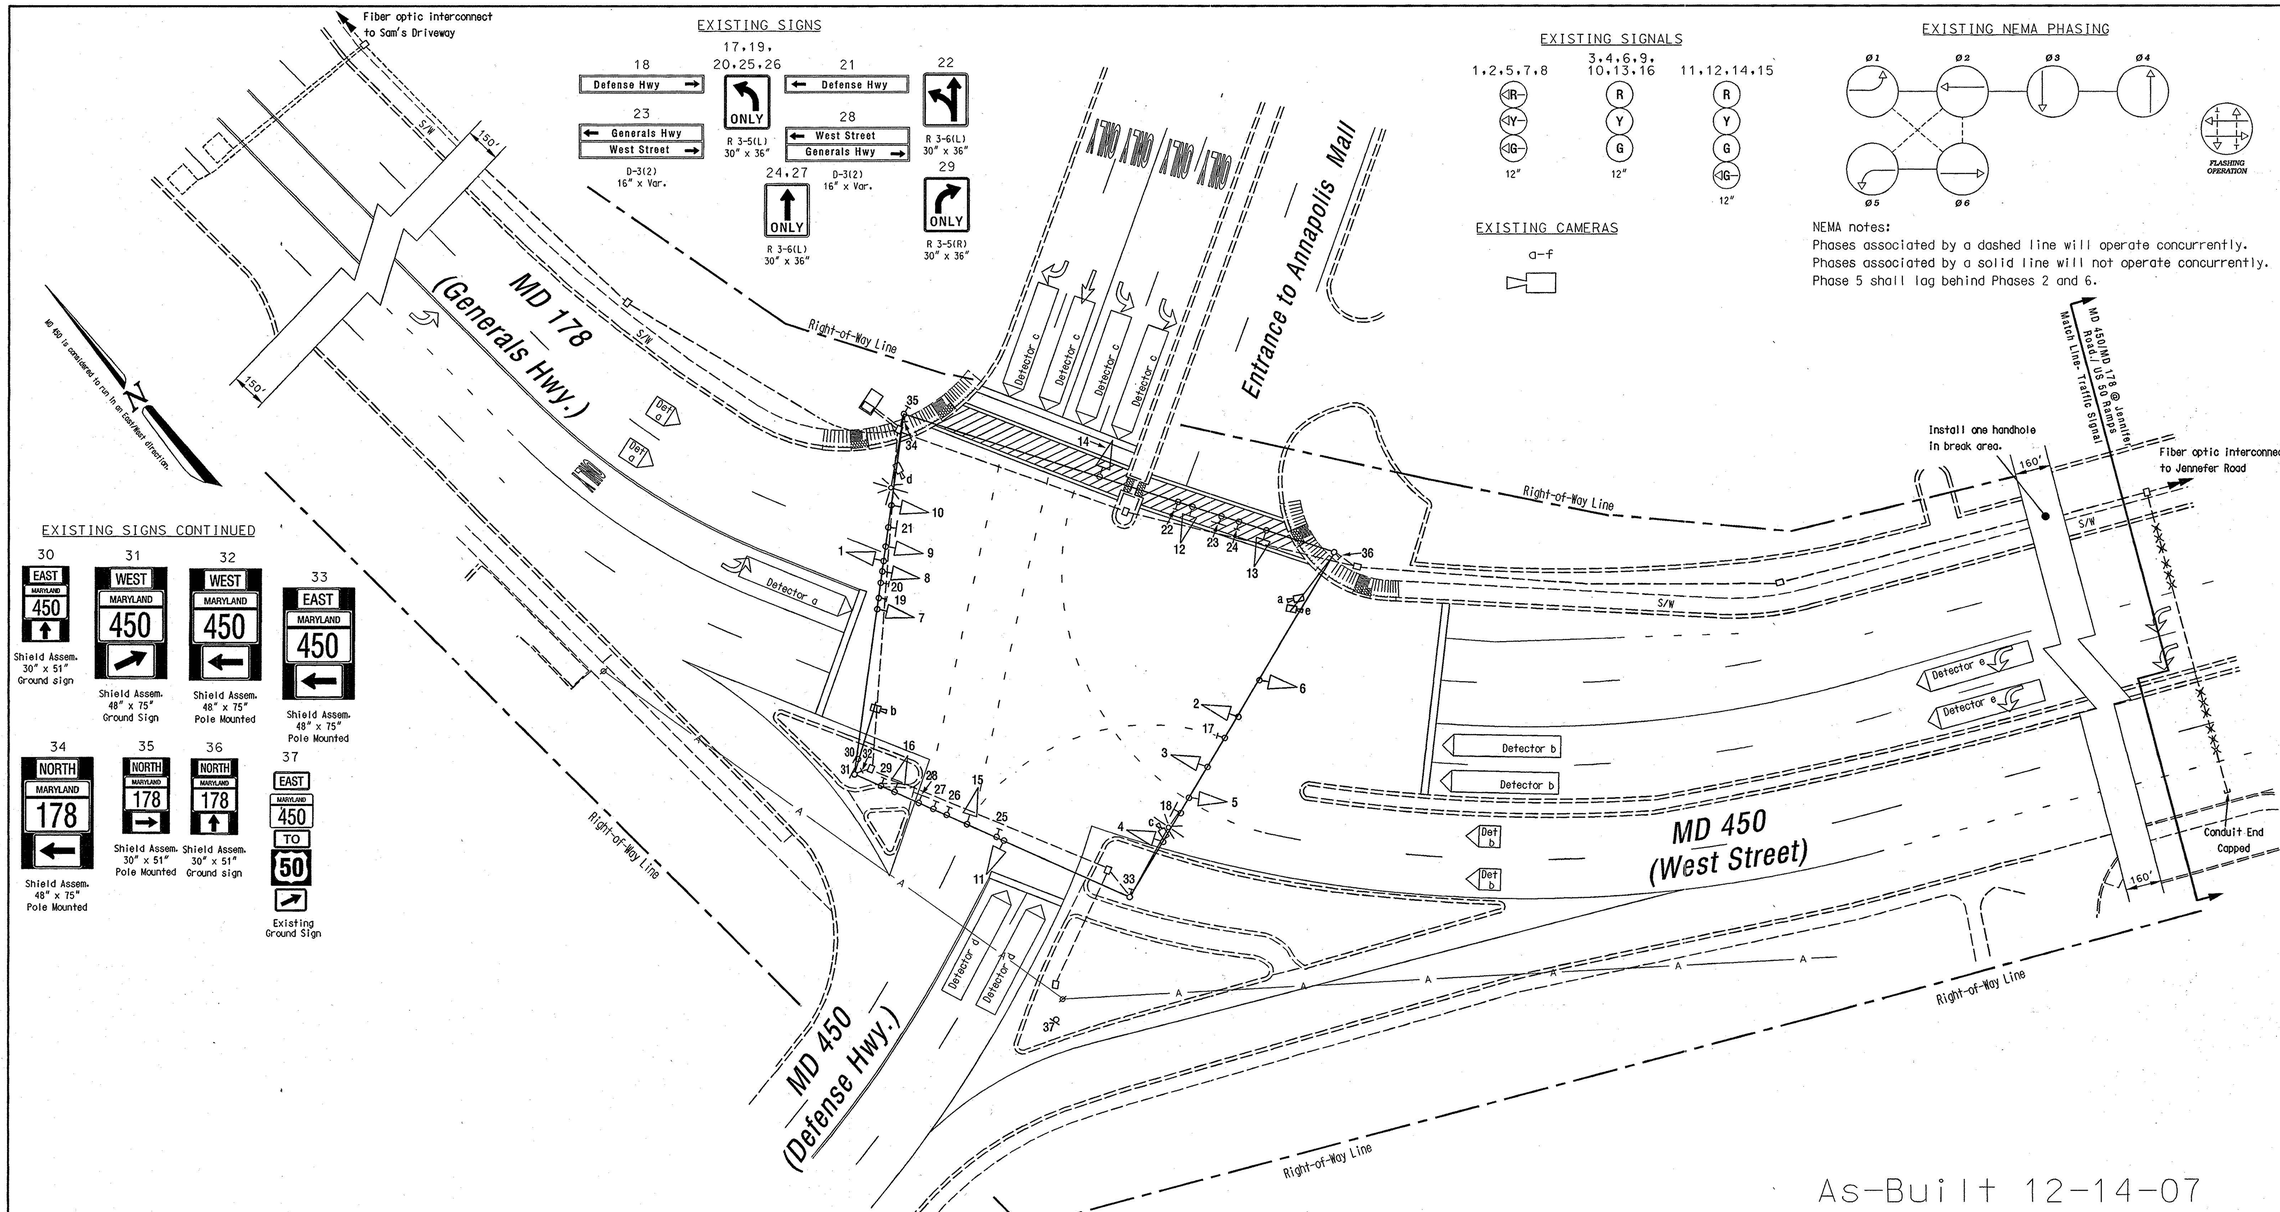

GEOMETRIC LEGEND

EXISTING GEOMETRICS

PROPOSED GEOMETRICS

UTILITY LEGEND

GAS MAIN

WATER MAIN

SEWER MAIN

ELECTRIC CABLES

STORM DRAIN

AERIAL CABLES

TELEPHONE CABLES

Revision "K"

The Traffic Group

The Traffic Group, Inc.
410-931-6600
Fax 410-931-6601

REVISIONS

K Modification due to SB double left turn geometric changes. 5/23/06
S.H.A. No.:BW996M82 TIMS H574

FJH/JES

J INSTALL NEARSIDE SIGNAL FOR WESTBOUND APPROACH MD 450 TIMS G904 5/5/05

BT | MAR | MAR/DAZ | DAZ/BRK

H CHANGE MAINLINE LEFT TURN PHASING FROM E/P TO EXCLUSIVE SHA NO. XX1065485 6/6/04

TMZ | WM | MAR | MAR/DAZ

APPROVALS

TEAM LEADER, TRAFFIC ENGINEERING DESIGN DIVISION

ASST. CHIEF TRAFFIC ENGINEERING DESIGN DIVISION

CHIEF, TRAFFIC ENGINEERING DESIGN DIVISION

DIRECTOR, TRAFFIC & SAFETY

ORIGINAL ON FILE

MARYLAND DOT - STATE HIGHWAY ADMINISTRATION

Office of Traffic & Safety

TRAFFIC ENGINEERING DESIGN DIVISION

(Traffic Signal Plan)

MD 450/MD 178 at Annapolis Mall Entrance

DRAWN BY:	G. Jedorski	F.A.P. NO.	N/A	TS NO.	657-K
CHECKED BY:	D. Doda	S.H.A. NO.	AA 645456656		
SCALE:	1" = 20'	COUNTY:	Anne Arundel County	T.I.M.S. NO.	~~H 574~~ N/A
DATE:		LOG MILE:	02017800.00	SHEET NO.	18 OF 19

f:\2003\2003-0720\Des\Dewberry\asbuilt_TS-MD450-MD178_MallEnt.dgn 1/11/2008