F.H.WA. REGION NO.	STATE	FED. AID PROJ. NO.	SHEET NO.	TOTAL SHEETS
3	MD.			

NOTE: STRIPING, STOPBARS AND CROSSWALKS SHOWN ON DRAWING ARE PROPOSED.

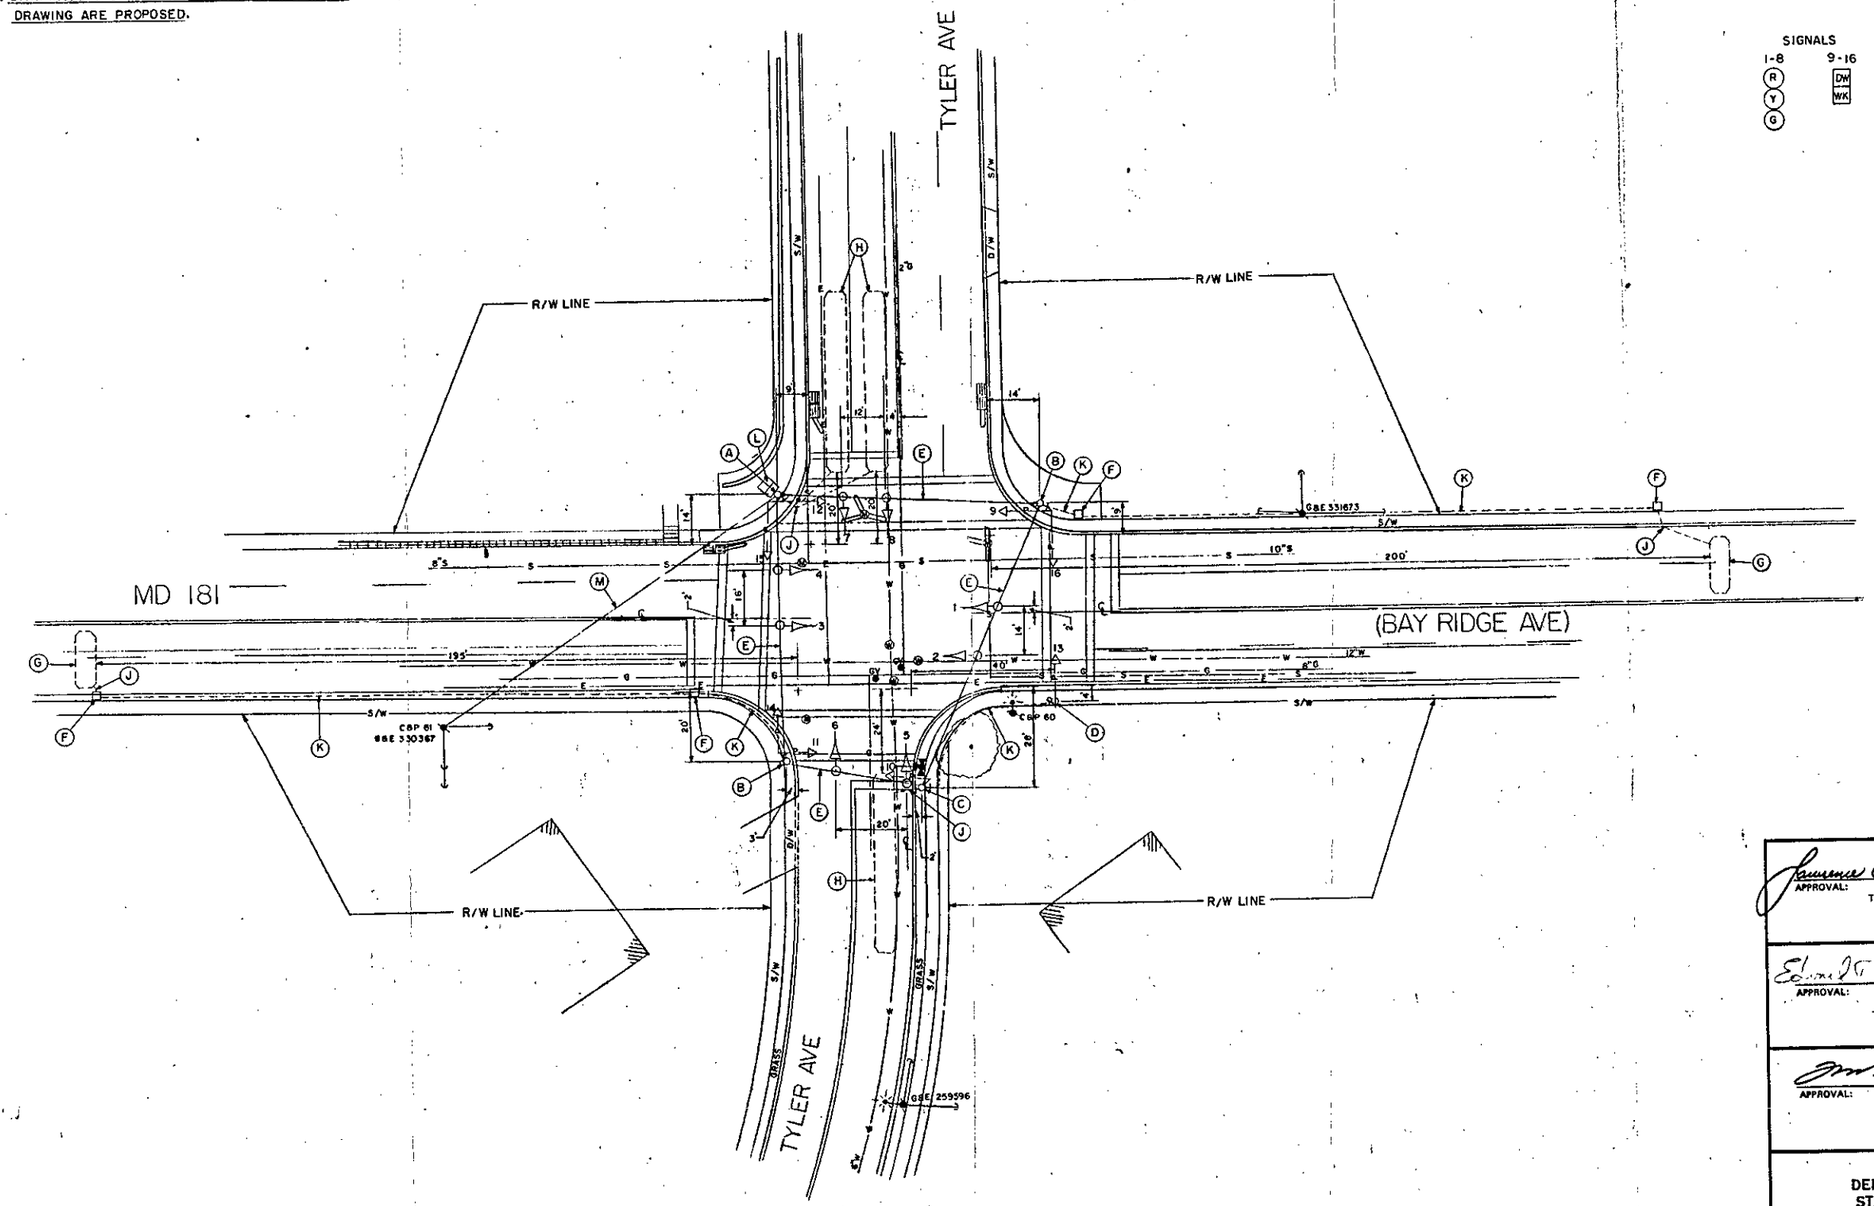

SIGNALS

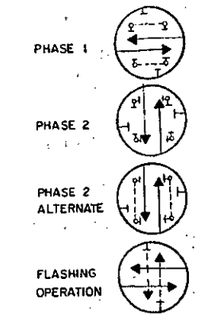

LEGEND OF UNDERGROUND UTILITIES

G G	GAS MAIN
W W	WATER MAIN
S S	SEWER MAIN
E E	ELECTRIC CABLES
T T	TELEPHONE CABLES
A A	AERIAL CABLES

APPROVAL: Lawrence E. Elfrott 7/22/75 REGIONAL TRAFFIC ENGINEER

APPROVAL: Edward T. Pinkus 7/22/75 CHIEF-BUREAU OF TRAFFIC ENGINEERING

APPROVAL: [signature] 7/22/75 ASS'T. CHIEF ENGINEER TRAFFIC

REVISIONS

STATE OF MARYLAND
DEPARTMENT OF TRANSPORTATION
STATE HIGHWAY ADMINISTRATION

TRAFFIC DIVISION – BUREAU OF TRAFFIC ENGINEERING

MD 181 & TYLER AVE (HILLTOP LA)

SCALE 1" = 20' DATE 6-29-75 CONTRACT NO. AA-980X-000-585

DRAWN BY: JG, D DODA COUNTY: ANNE ARUNDEL

DESIGNED BY: D DODA 7-7-75 SIGNAL NO.:

CHECKED BY: A. Budnichuk 7/22/75.

DRAWING NO. TS-827

02024100.71

BRUNING 44-511 19927