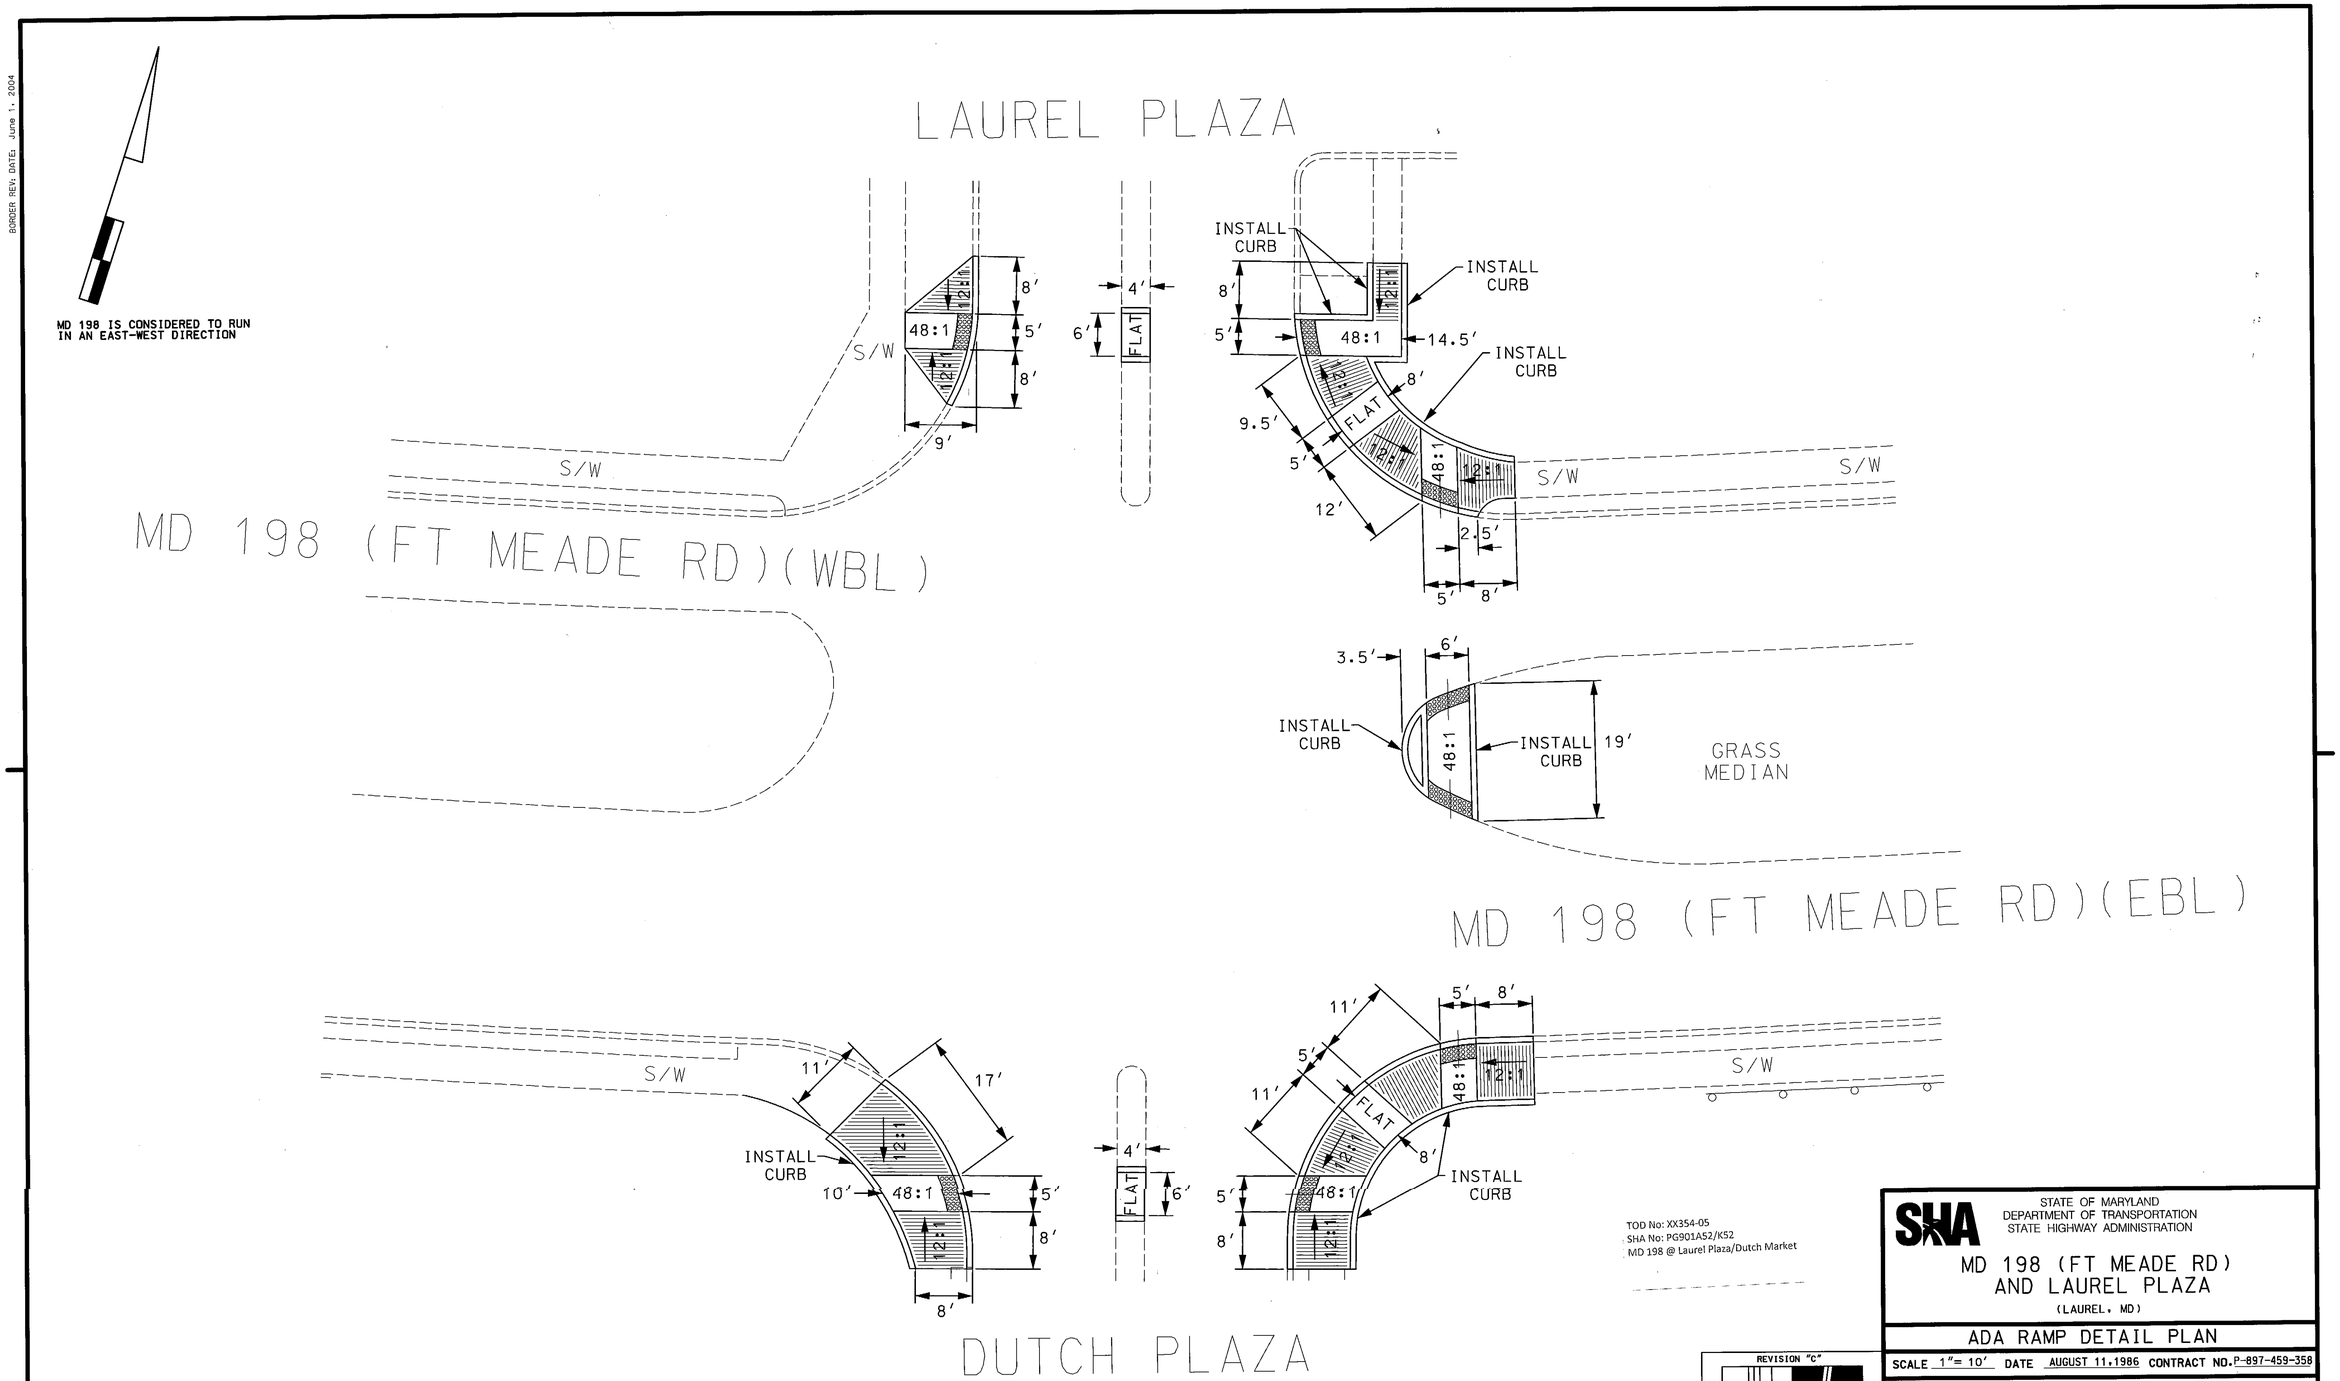

TOD No: XX354-05
SHA No: PG901A52/K52
MD 198 @ Laurel Plaza/Dutch Market

STATE OF MARYLAND
DEPARTMENT OF TRANSPORTATION
STATE HIGHWAY ADMINISTRATION

MD 198 (FT MEADE RD)
AND LAUREL PLAZA
(LAUREL, MD)

ADA RAMP DETAIL PLAN

SCALE 1"= 10' DATE AUGUST 11,1986 CONTRACT NO. P-897-459-358

DESIGNED BY J.RICE
DRAWN BY GREENHORN & O'MARA, INC.
CHECKED BY J.KLIMOVITCH
F.A.P. NO.
COUNTY PRINCE GEORGE'S
LOGMILE 16019804.12
TIMS NO. K369
TOD NO.

TS NO. 2192C | DRAWING NO. 2 OF 3 | SHEET NO. OF

REVISION "C"
STREET TRAFFIC STUDIES, LTD.
400 Crain Hwy. N.W.
Glen Burnie, MD 21061
Ph (410) 590-5500
Fax (410) 590-6637
5863.dgn T-260

DRILL HOLES
DRILL HOLES
DRILL HOLES

BORDER REV: DATE: June 1, 2004