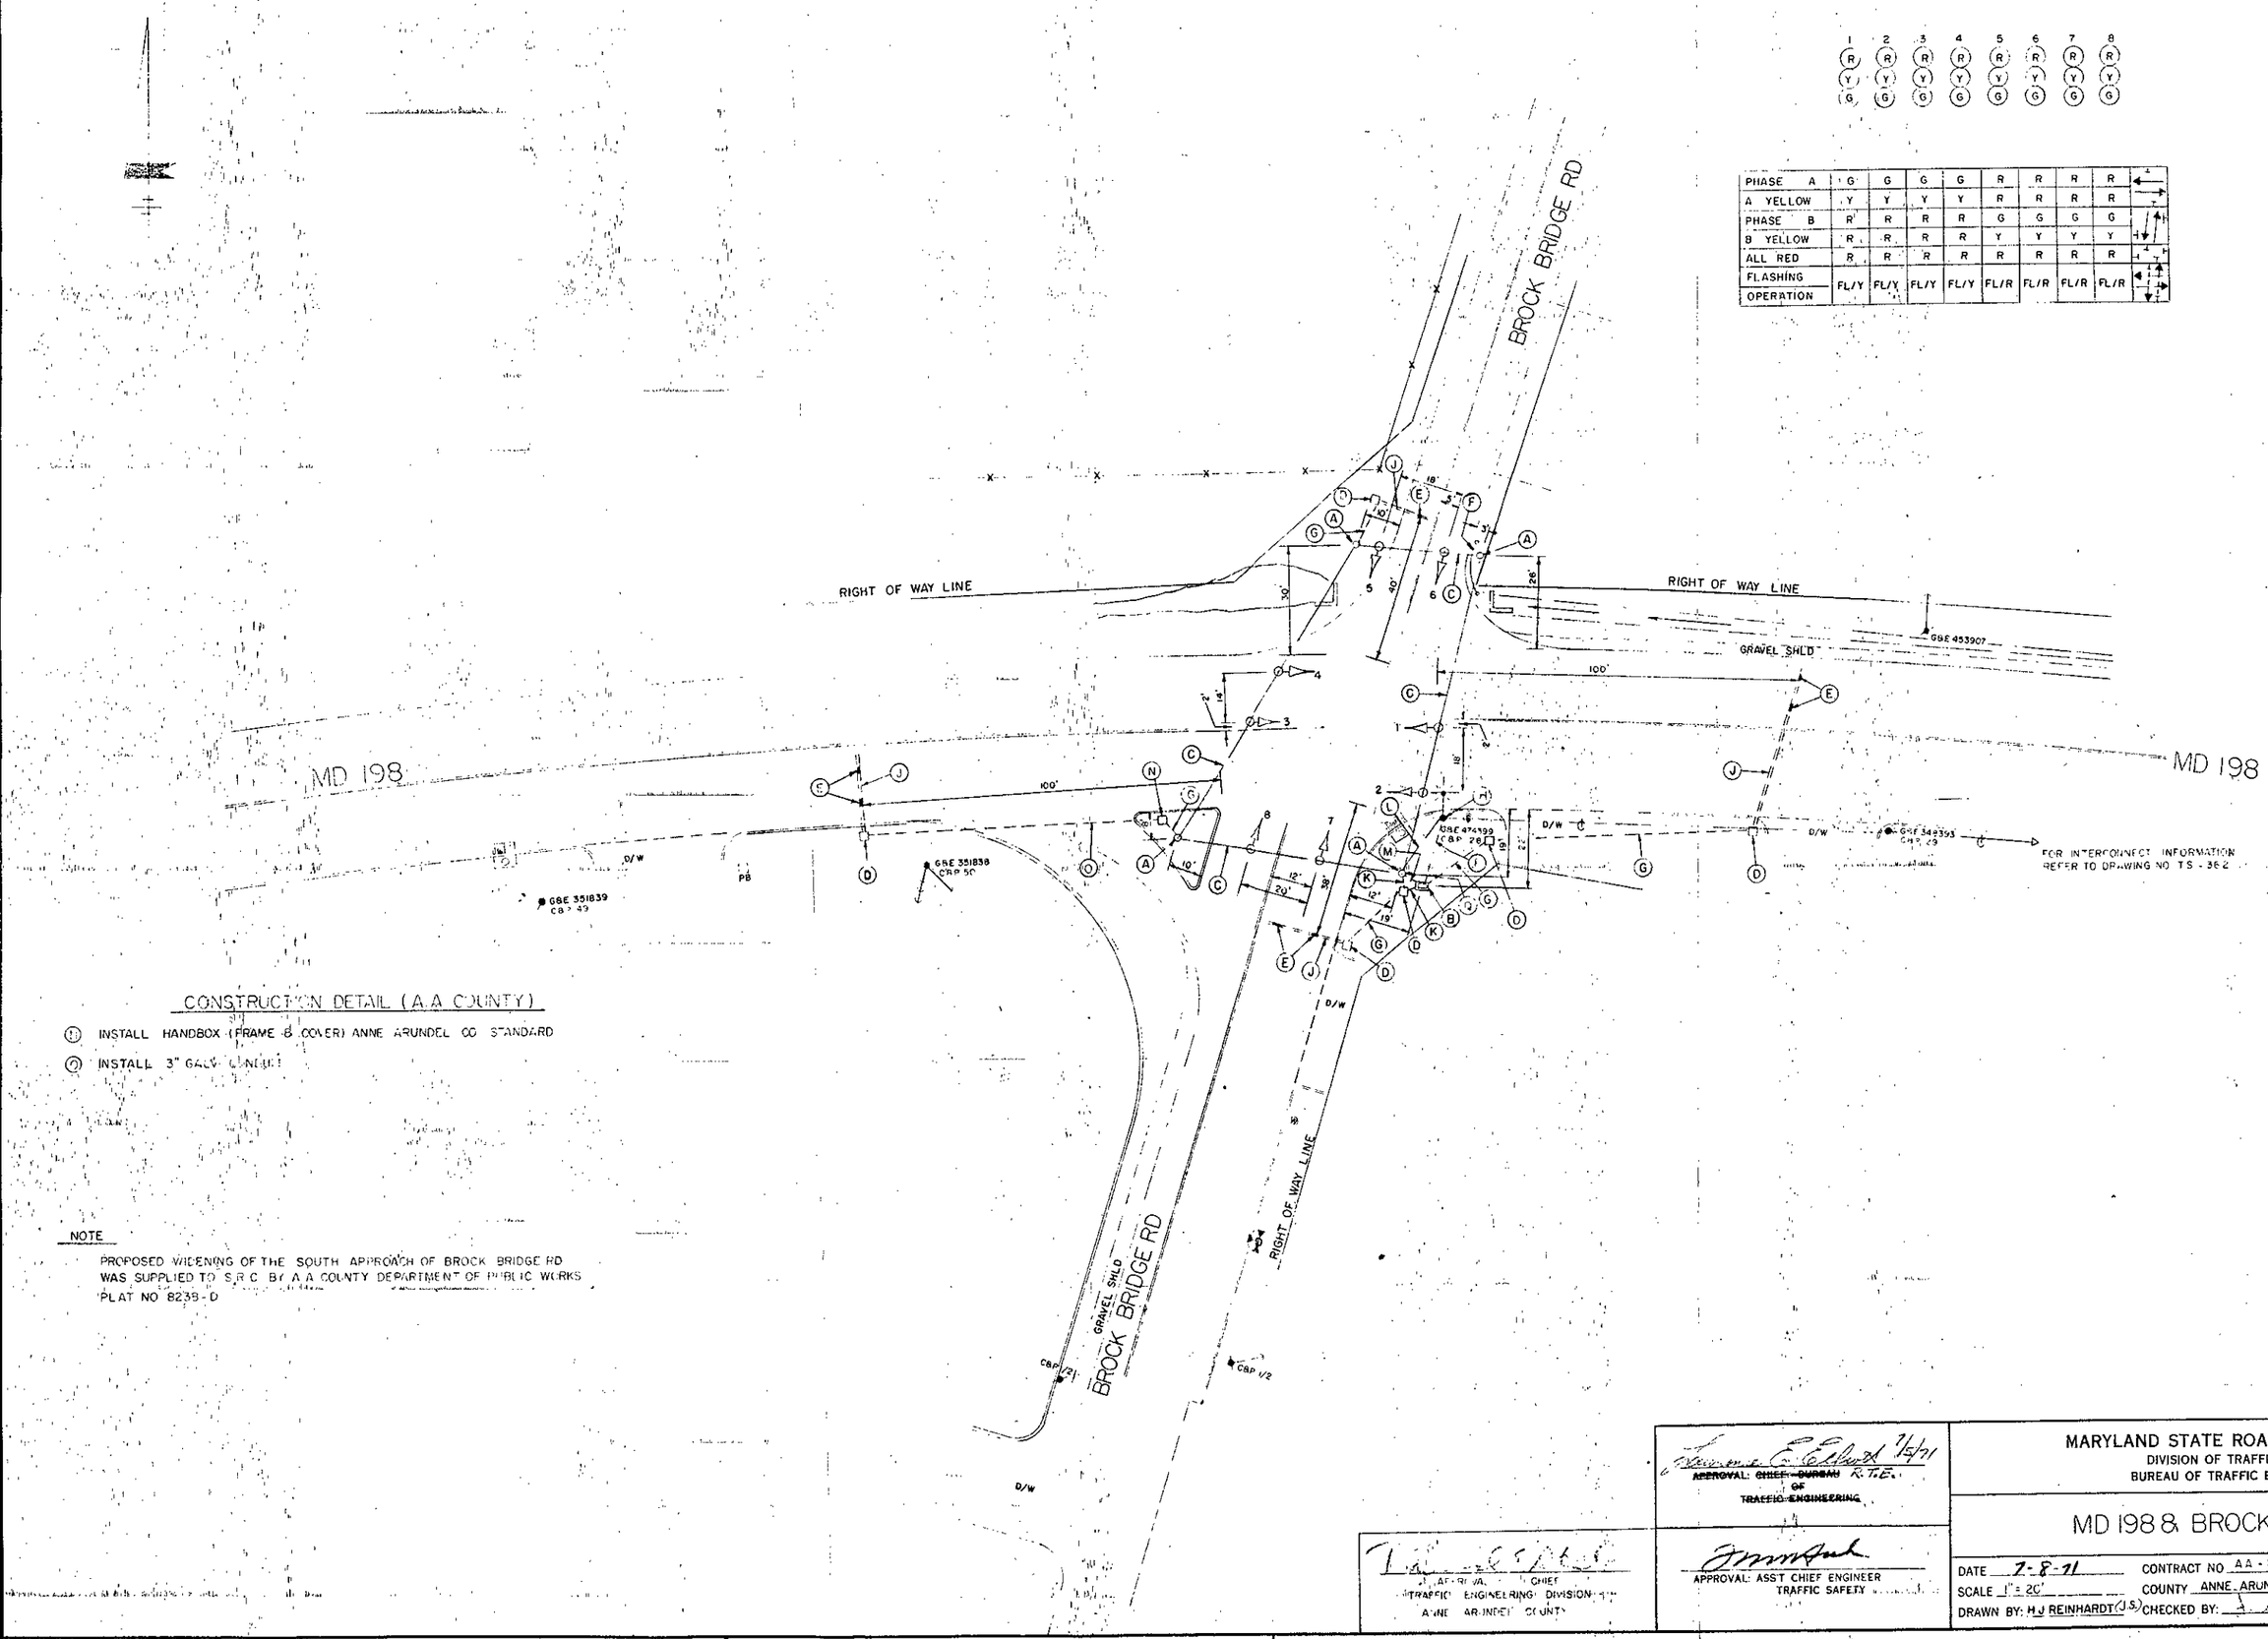

	1	2	3	4	5	6	7	8
	R	R	R	R	R	R	R	R
	Y	Y	Y	Y	Y	Y	Y	Y
	G	G	G	G	G	G	G	G

PHASE A	G	G	G	G	R	R	R	R
A YELLOW	Y	Y	Y	Y	R	R	R	R
PHASE B	R	R	R	R	G	G	G	G
B YELLOW	R	R	R	R	Y	Y	Y	Y
ALL RED	R	R	R	R	R	R	R	R
FLASHING OPERATION	FL/Y	FL/Y	FL/Y	FL/Y	FL/R	FL/R	FL/R	FL/R

CONSTRUCTION DETAIL (A.A COUNTY)

(1) INSTALL HANDBOX (FRAME & COVER) ANNE ARUNDEL CO STANDARD

(2) INSTALL 3" GALV. CONDUIT

NOTE

PROPOSED WIDENING OF THE SOUTH APPROACH OF BROCK BRIDGE RD WAS SUPPLIED TO S.R.C. BY A.A COUNTY DEPARTMENT OF PUBLIC WORKS PLAT NO 8239-D

REVISIONS

APPROVAL: ~~CHIEF BUREAU OF TRAFFIC ENGINEERING~~ R.T.E. 7/8/71

APPROVAL: CHIEF TRAFFIC ENGINEERING DIVISION ANNE ARUNDEL COUNTY

APPROVAL: ASS'T CHIEF ENGINEER TRAFFIC SAFETY

MARYLAND STATE ROADS COMMISSION
DIVISION OF TRAFFIC SAFETY
BUREAU OF TRAFFIC ENGINEERING

MD 198 & BROCK BRIDGE RD

DATE 7-8-71 CONTRACT NO AA-805X-575
SCALE 1" = 20' COUNTY ANNE ARUNDEL
DRAWN BY: H.J. REINHARDT (J.S.) CHECKED BY:

DRAWING NO. TS-255

DIETZGEN 10850