K&E BALTIMORE 17 6182 PHOENIX 16-79 MC 4196

F.H.W.A. REGION NO.	STATE	FED. AID PROJ. NO.	SHEET NO.	TOTAL SHEETS
3	MD.		2	5

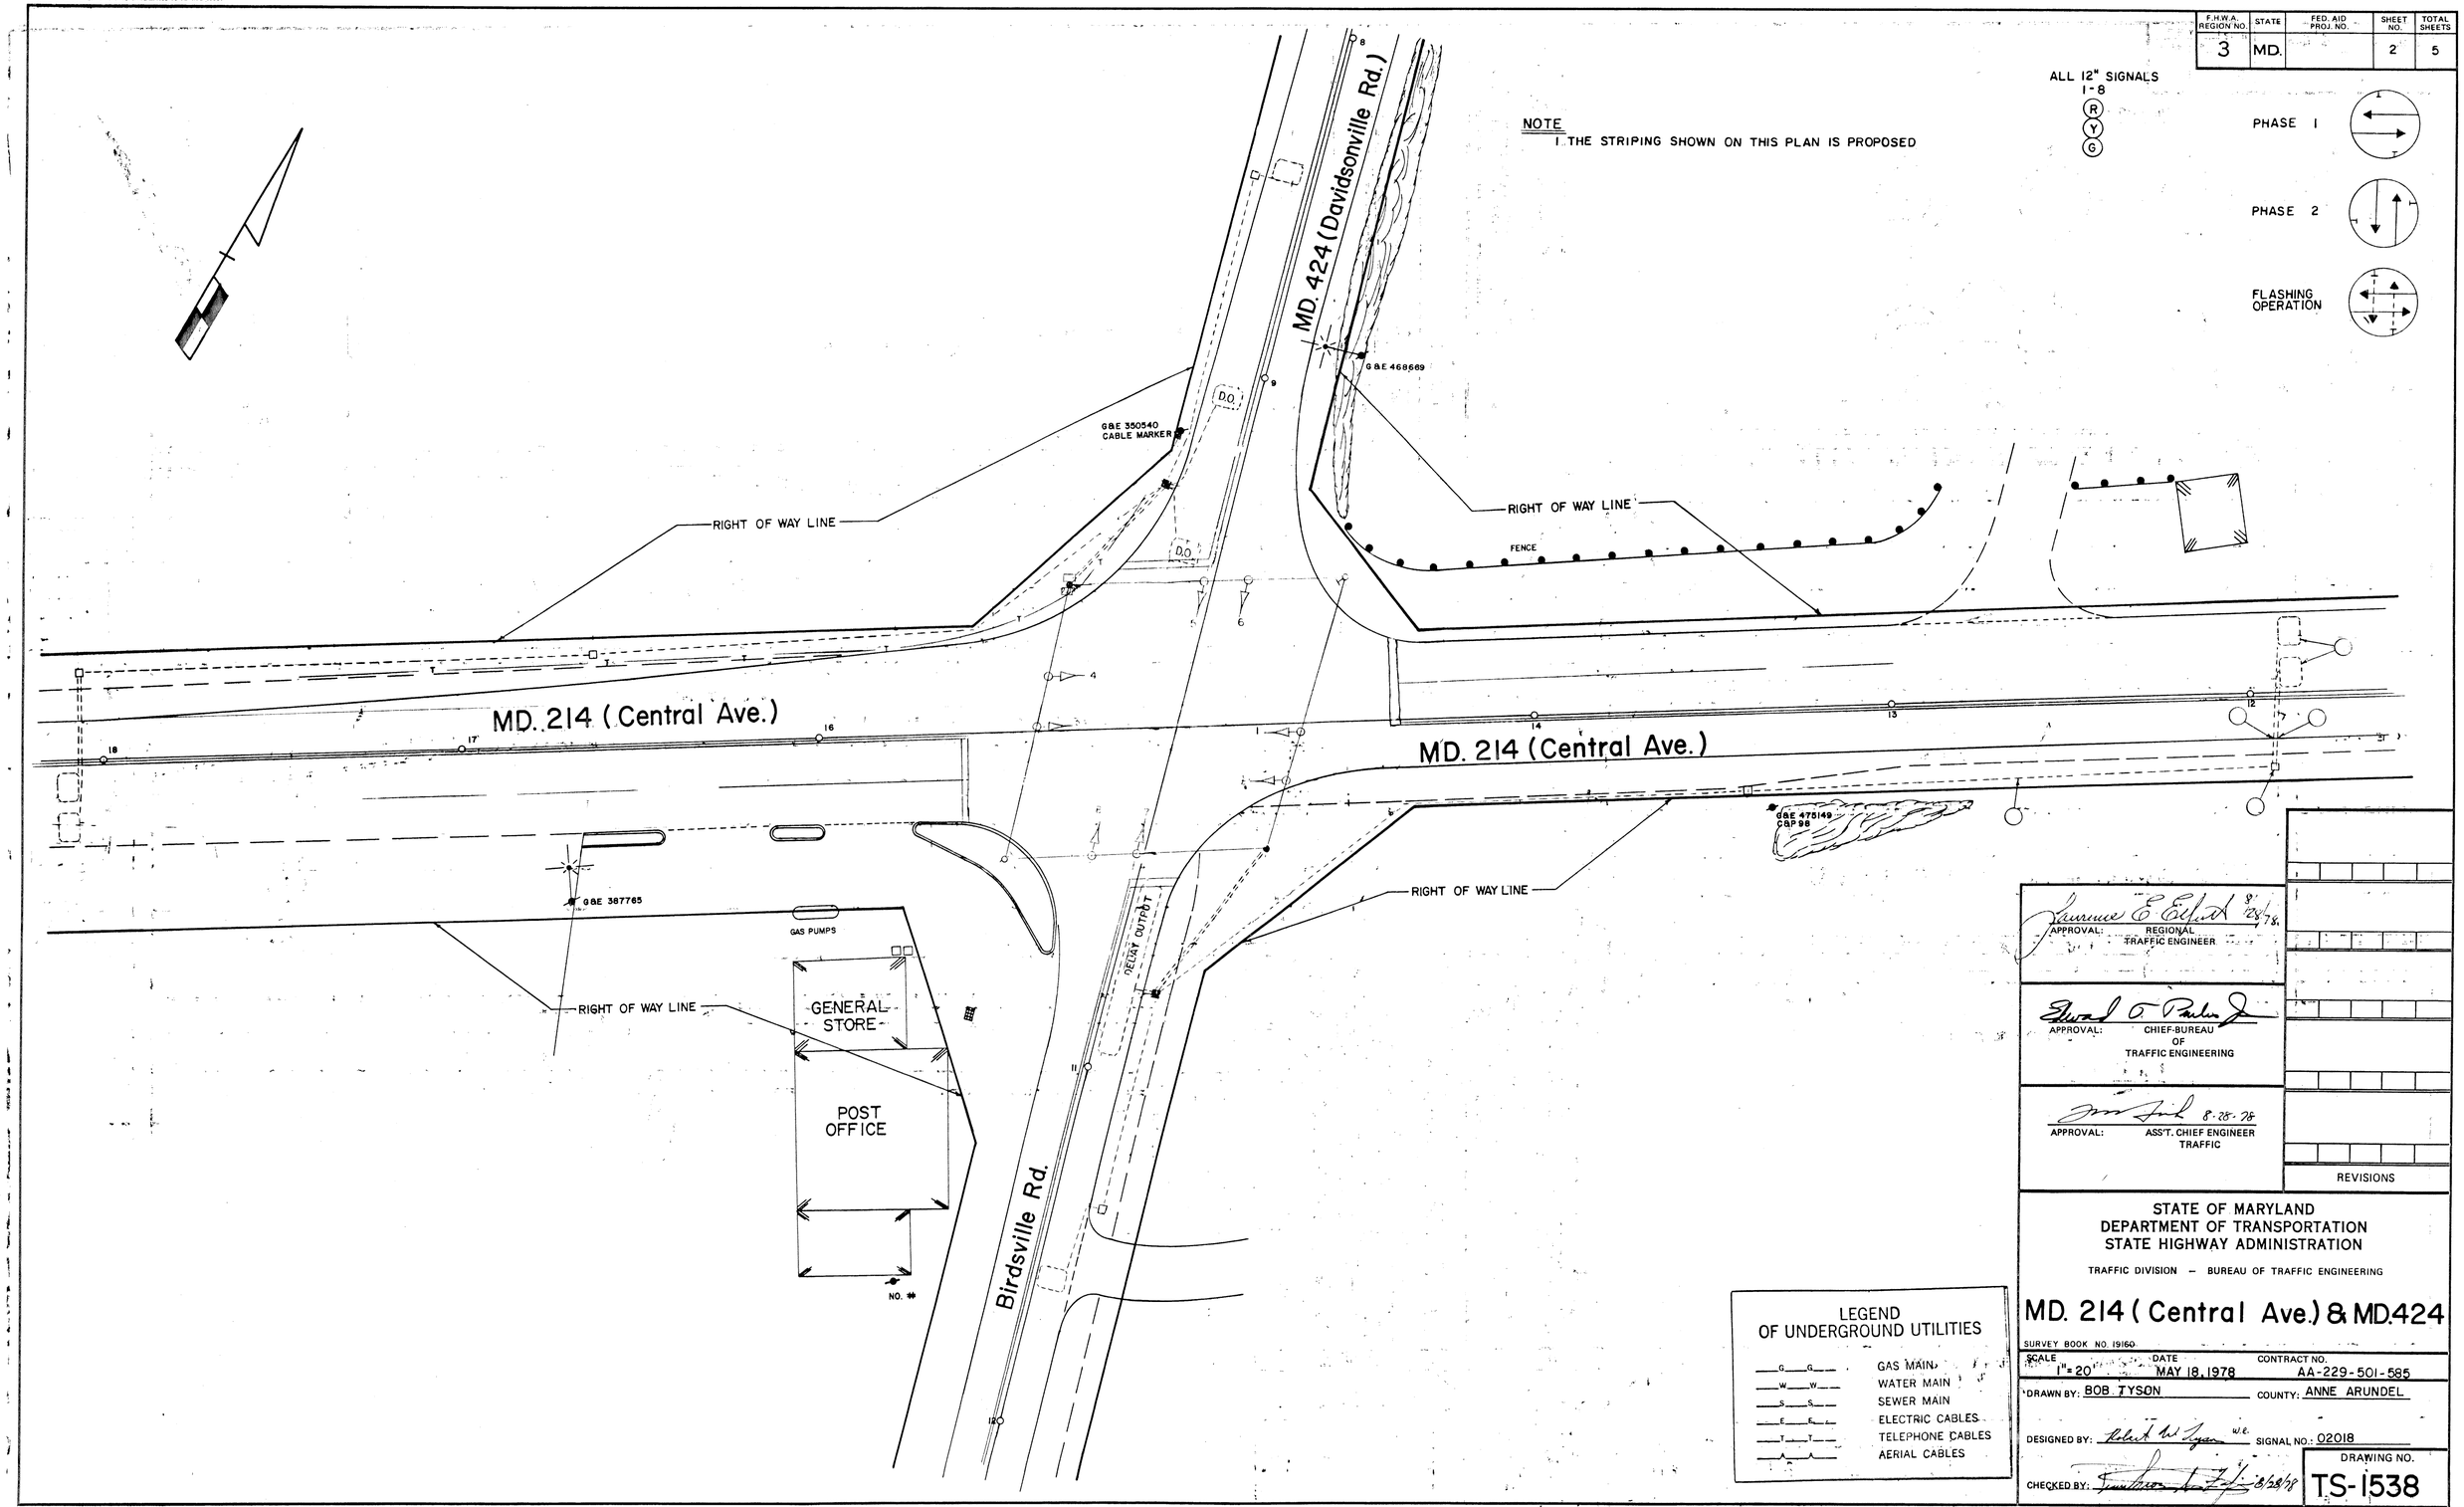

APPROVAL: REGIONAL TRAFFIC ENGINEER

APPROVAL: CHIEF-BUREAU OF TRAFFIC ENGINEERING

APPROVAL: ASS'T. CHIEF ENGINEER TRAFFIC

REVISIONS

STATE OF MARYLAND
DEPARTMENT OF TRANSPORTATION
STATE HIGHWAY ADMINISTRATION

TRAFFIC DIVISION – BUREAU OF TRAFFIC ENGINEERING

MD. 214 (Central Ave.) & MD.424

SURVEY BOOK NO. 19160

SCALE 1" = 20' | DATE MAY 18, 1978 | CONTRACT NO. AA-229-501-585

DRAWN BY: BOB TYSON | COUNTY: ANNE ARUNDEL

DESIGNED BY: Robert W. Tyson | SIGNAL NO.: 02018

CHECKED BY: 8/28/78

DRAWING NO. TS-1538

020214 02-68