K&E 19 1153 6-81 MC 2647•

F.H.W.A. REGION NO.	STATE	FED. AID PROJ. NO.	SHEET NO.	TOTAL SHEETS
3	MD.			

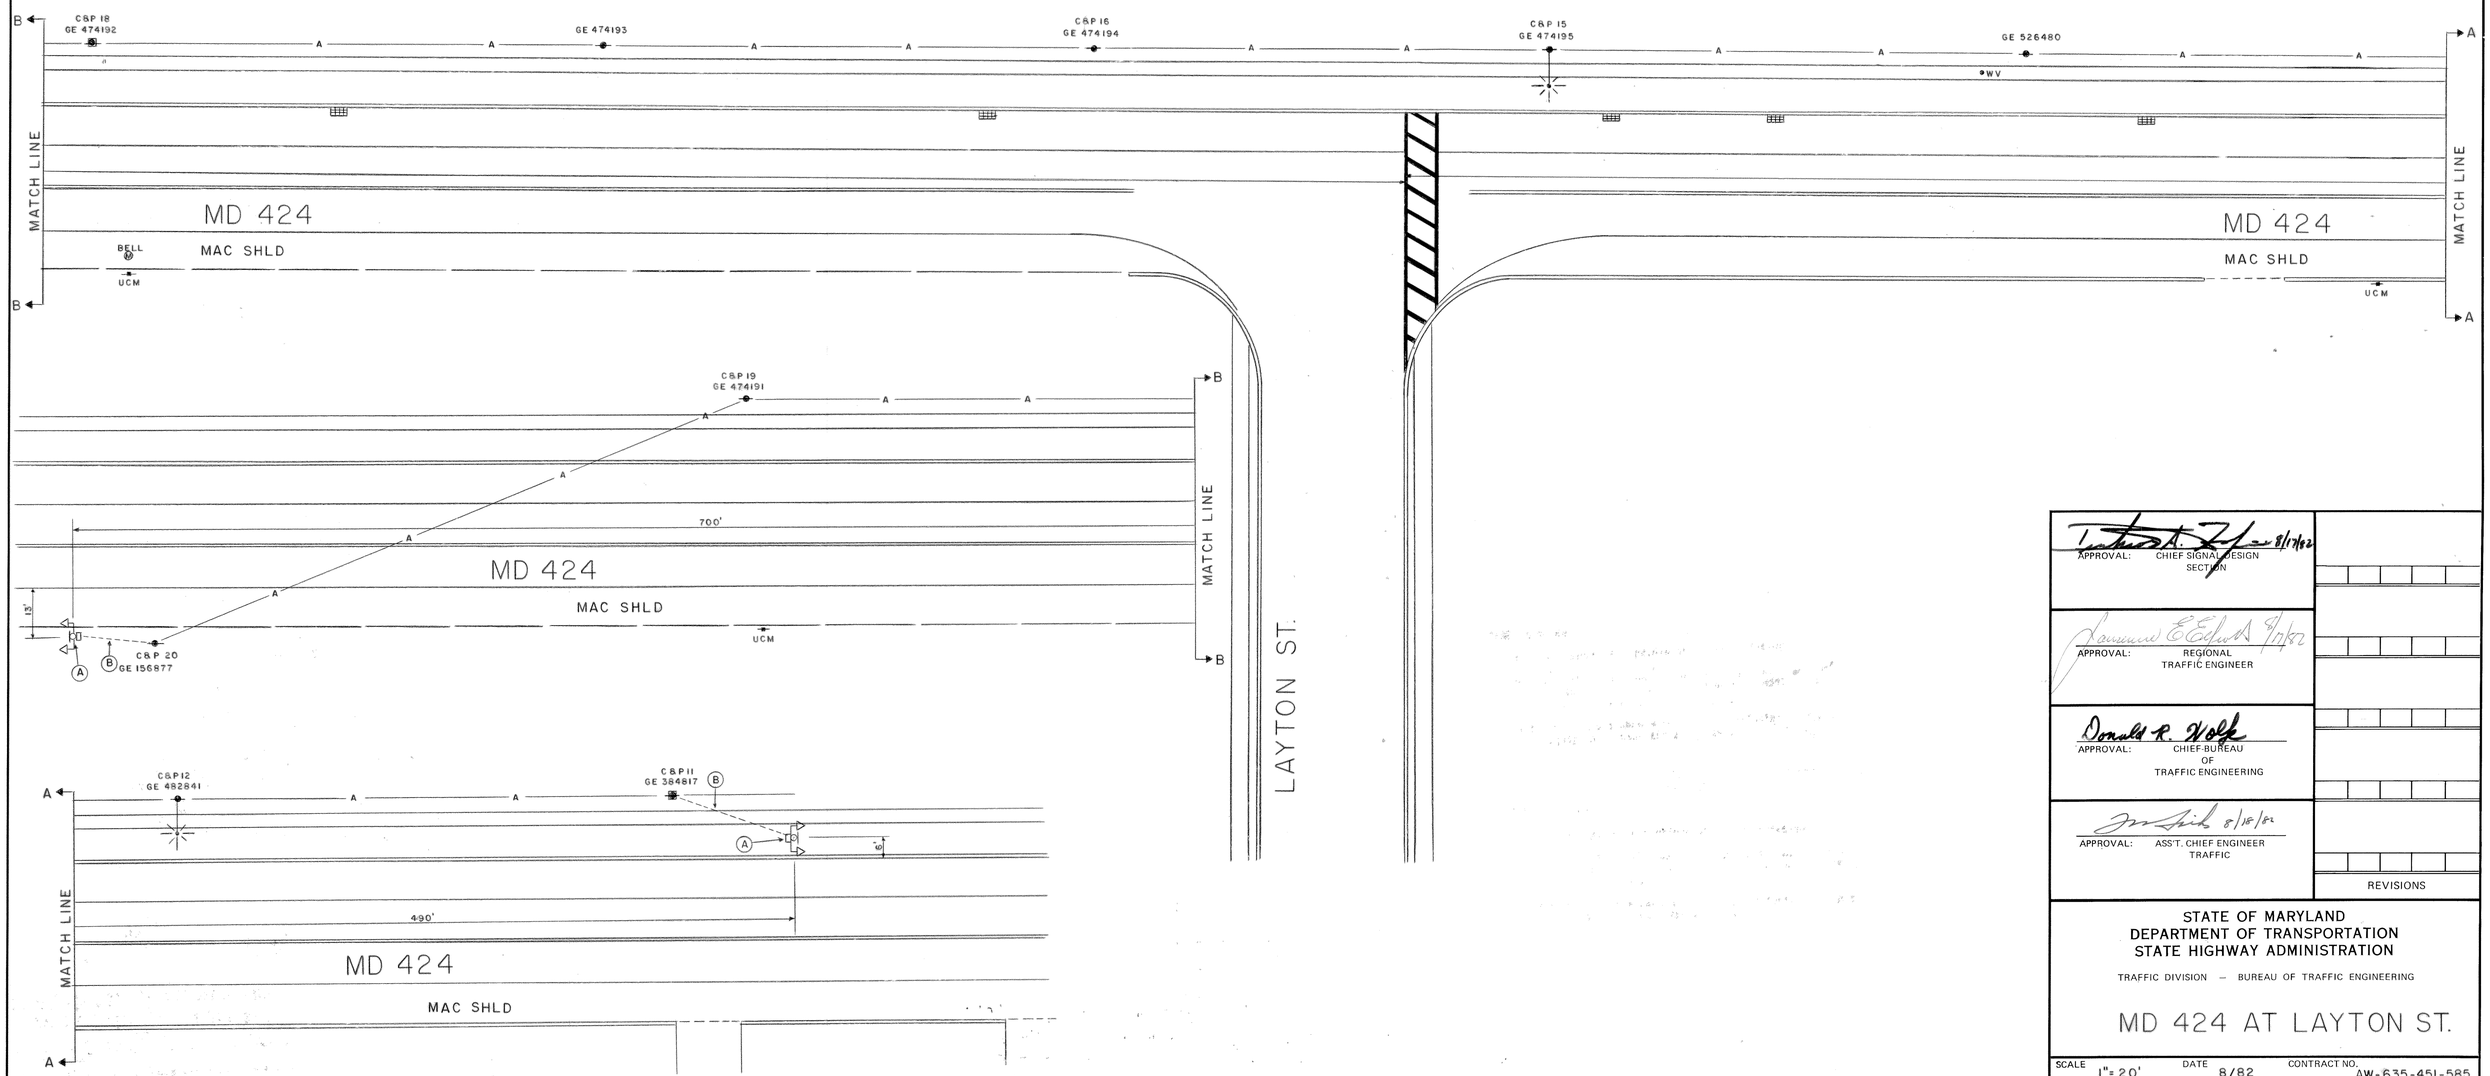

APPROVAL: CHIEF SIGNAL DESIGN SECTION — 8/17/82

APPROVAL: REGIONAL TRAFFIC ENGINEER — 8/17/82

APPROVAL: CHIEF BUREAU OF TRAFFIC ENGINEERING

APPROVAL: ASS'T. CHIEF ENGINEER TRAFFIC — 8/18/82

REVISIONS

STATE OF MARYLAND
DEPARTMENT OF TRANSPORTATION
STATE HIGHWAY ADMINISTRATION

TRAFFIC DIVISION – BUREAU OF TRAFFIC ENGINEERING

MD 424 AT LAYTON ST.

SCALE 1" = 20' | DATE 8/82 | CONTRACT NO. AW-635-451-585

DRAWN BY: J GORDON | COUNTY: ANNE ARUNDEL

DESIGNED BY: | SIGNAL NO.:

CHECKED BY:

DRAWING NO. TS-1875