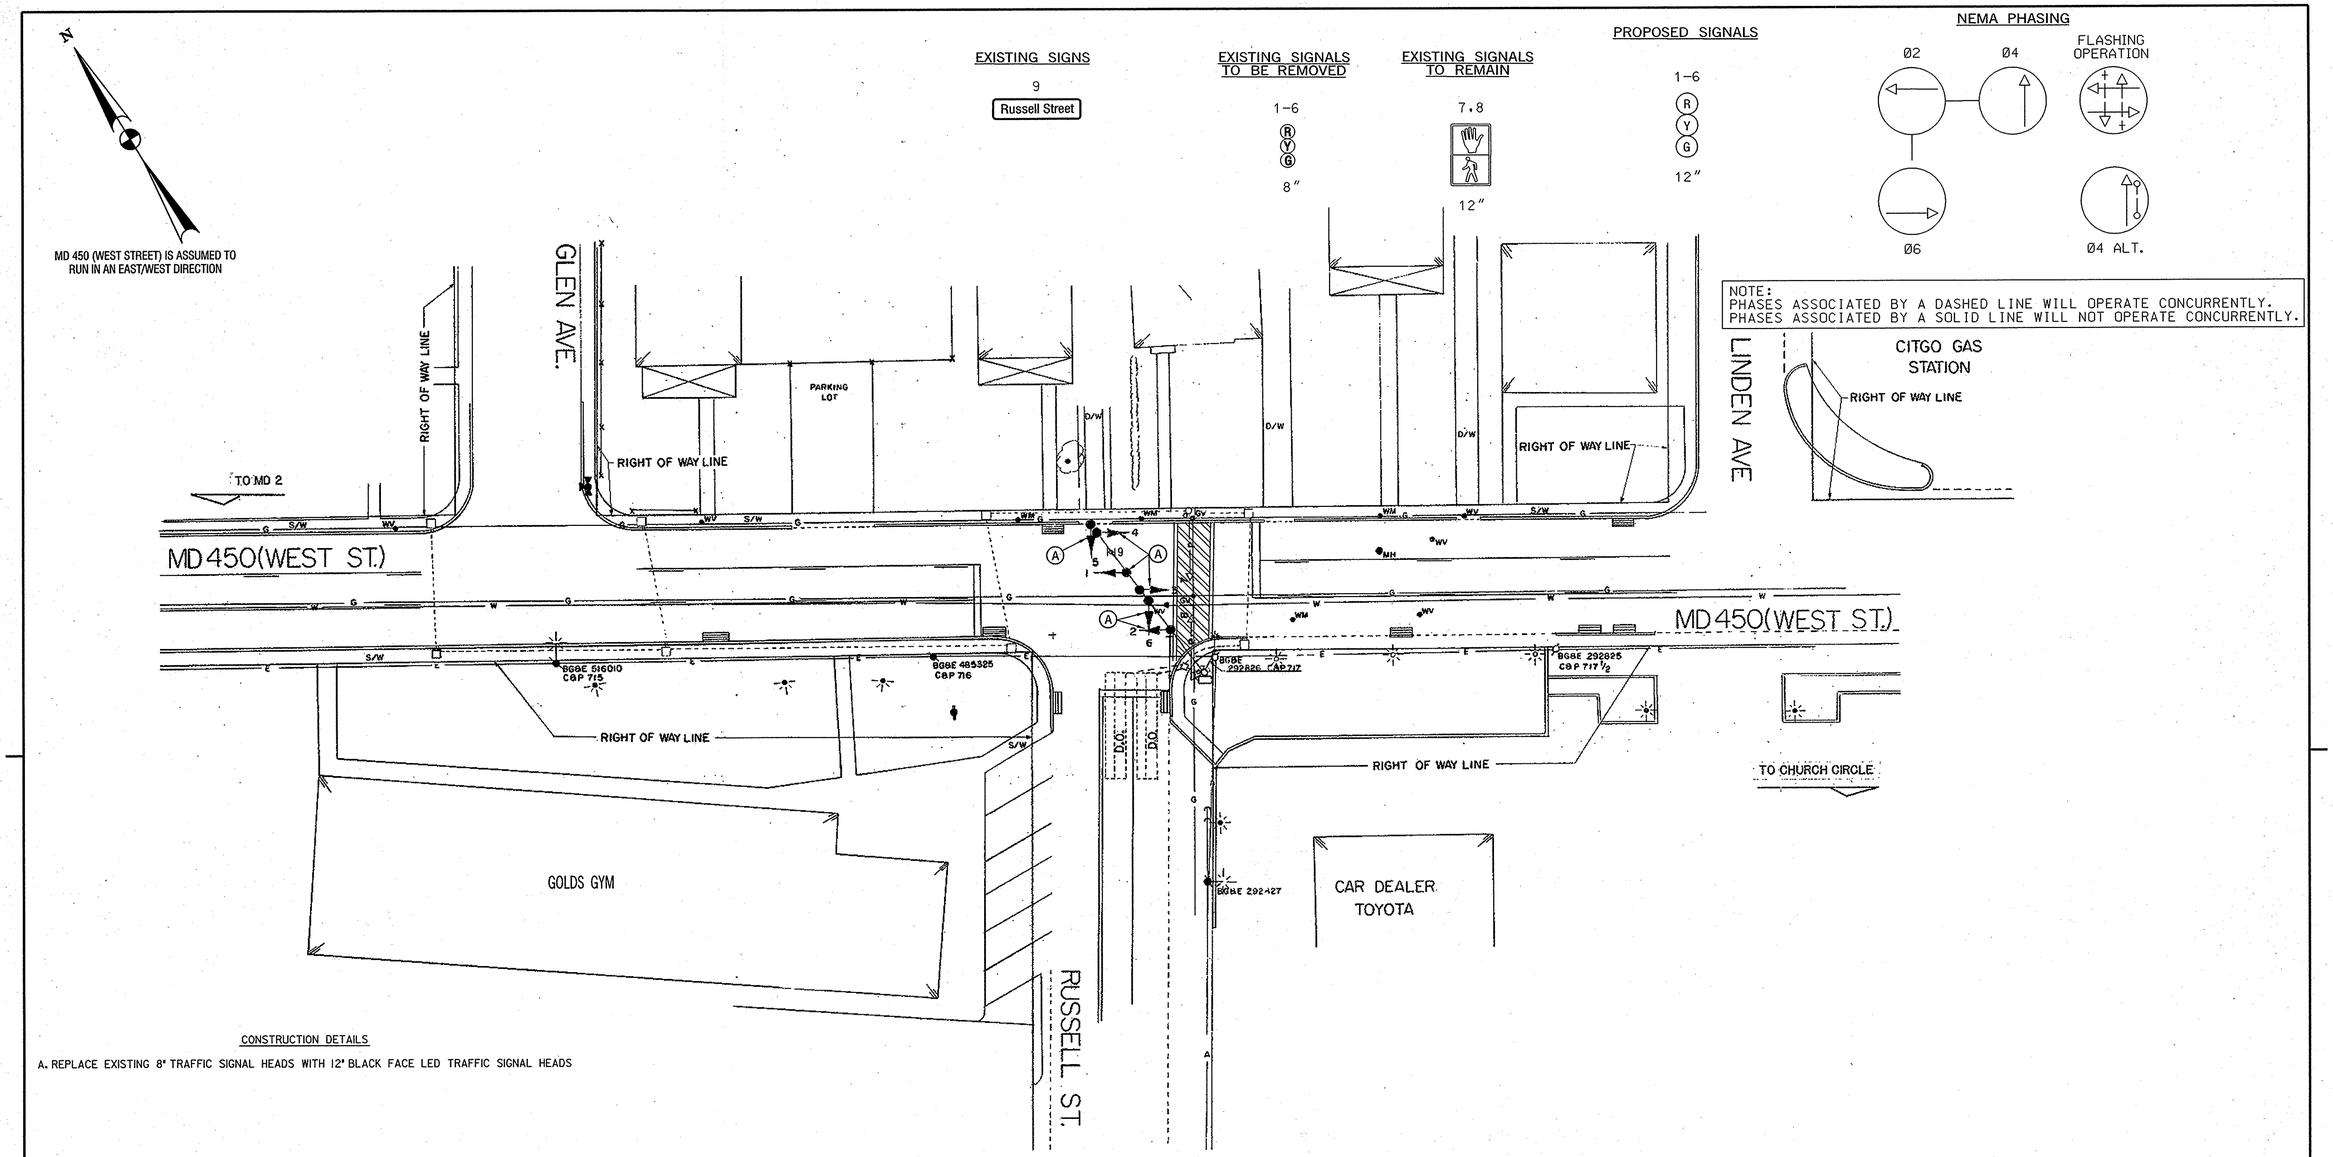

CONSTRUCTION DETAILS

A. REPLACE EXISTING 8" TRAFFIC SIGNAL HEADS WITH 12" BLACK FACE LED TRAFFIC SIGNAL HEADS

EQUIPMENT LIST "B"

B. EQUIPMENT TO BE FURNISHED AND/OR INSTALLED BY CONTRACTOR

ITEM NO.	QUANTITY	DESCRIPTION
1001	1 EA	MAINTENANCE OF TRAFFIC PER ASSIGNMENT
8002	12 EA	12 INCH RED OR GREEN LED SIGNAL HEAD SECTION
8003	6 EA	12 INCH YELLOW LED SIGNAL HEAD SECTION

TOD No.: AT782-54
SHA No.: AA445A56/B56
MD 450 (West Street) @ Russell Street

APPROVALS	REVISIONS
TEAM LEADER	
ASST. DIV. CHIEF	
DIVISION CHIEF	A UPGRADE TRAFFIC SIGNAL HEADS SHA NO. AT7825185 OCT. 2006
OFFICE DIRECTOR	

ORIGINAL ON FILE

PLOTTED: Wednesday, October 18, 2006 at 10:49:19 AM
FILE: H123_gp01_MD450atRussell.dgn

SHA

STATE OF MARYLAND
DEPARTMENT OF TRANSPORTATION
STATE HIGHWAY ADMINISTRATION
OFFICE OF TRAFFIC & SAFETY
TRAFFIC ENGINEERING DESIGN DIVISION

MD 450 (WEST STREET) AND RUSSELL STREET
HOMEWOOD, MARYLAND

SIGNAL PLAN

SCALE 1" = 20' DATE 3/20/1984 CONTRACT NO. AA-381-501-585

DESIGNED BY J. BOLING
DRAWN BY BOB TYSON/J. BOLING
CHECKED BY DENNIS DODA
FAP NO. AC-STPG-000A(80)E
COUNTY ANNE ARUNDEL
LOGMILE 02045011.45
TIMS NO. H123
TOD NO.

TS NO. DRAWING 1 OF 1 SHEET NO. 1 OF 1

BY: shollie1