DRILL HOLES

BORDER REV: DATE: June 1, 2004

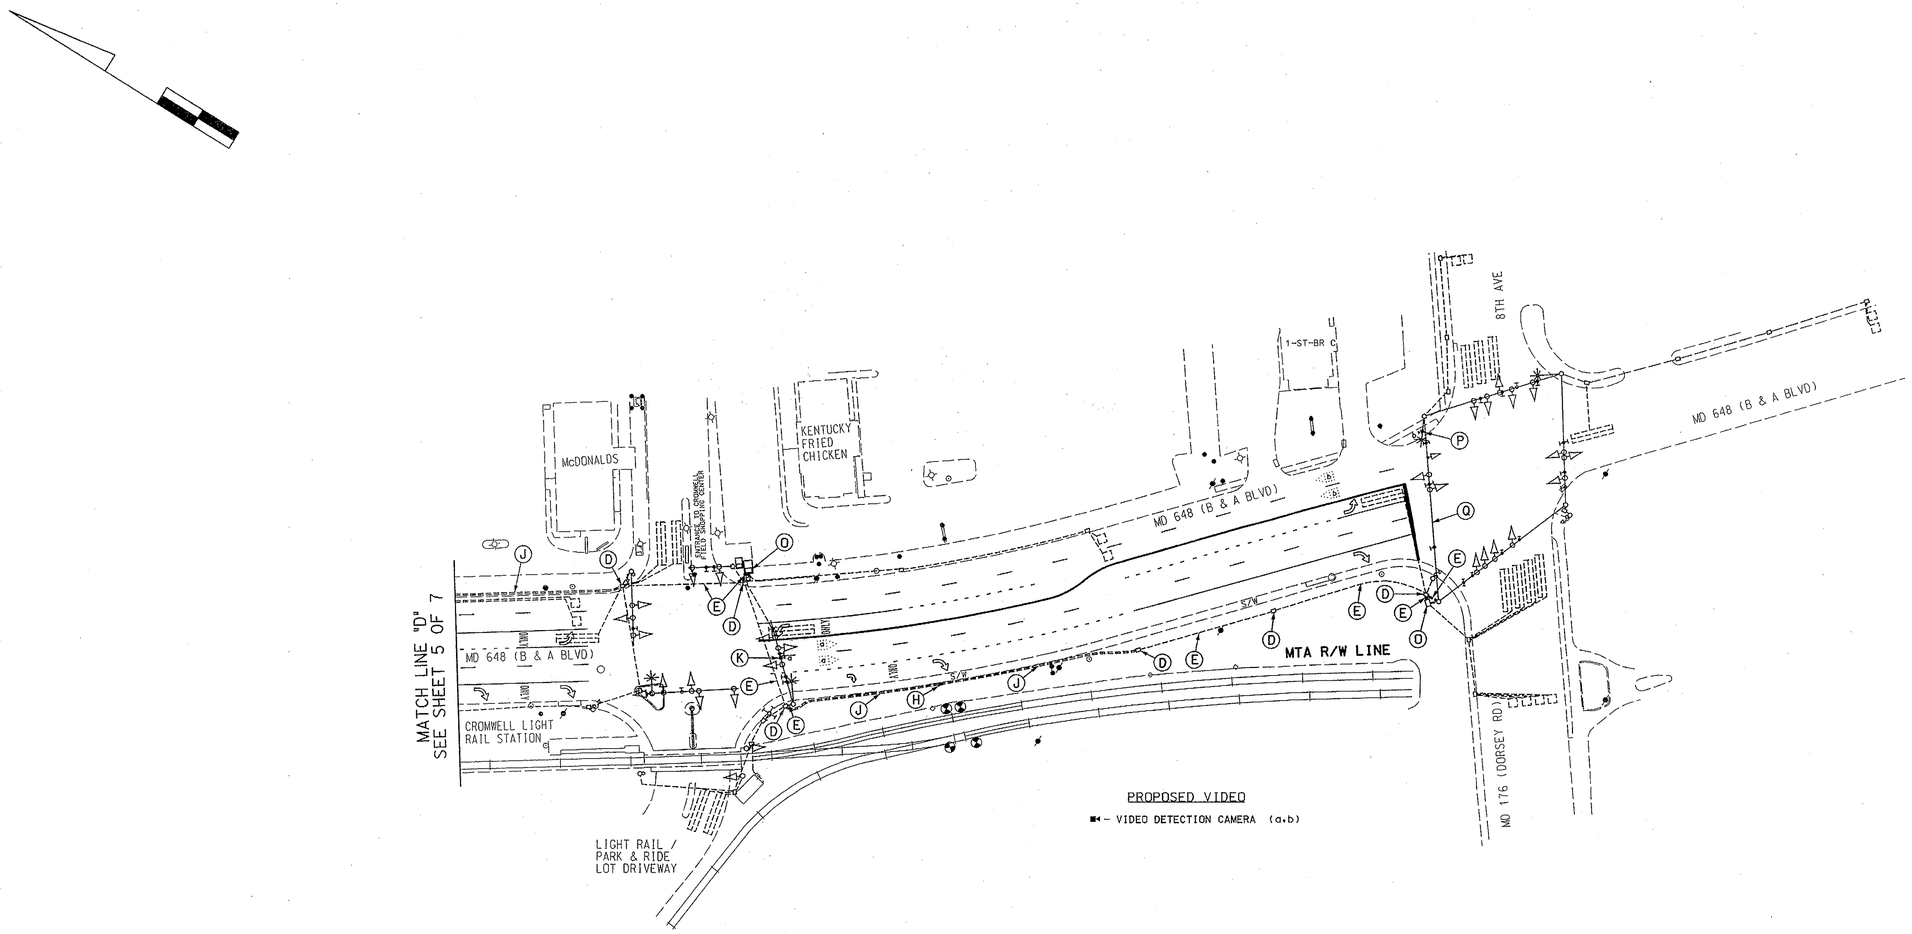

CONSTRUCTION DETAILS

D. Use existing handhole.
E. Use existing conduit.
H. Install handhole.
J. Install 3" polyvinyl chloride electrical conduit (Schedule 80) (trenched).
K. Install video detection camera on existing mast arm.
O. Install video detection interface equipment into existing base mounted cabinet.
P. Install video detection camera on existing lighting arm.
Q. Use existing span wire.

GENERAL NOTES:

1. All underground utilities shown on these plans are schematic only and may not be complete. The contractor shall be responsible for notifying "MISS UTILITY" prior to construction so that all utilities may be located in the field. If the contractor perceives that a conflict between the utilities and the traffic signal will occur, the contractor shall notify the project engineer immediately so that the conflict may be resolved.

TOD NO: XX647-15
SHA NO: AA127B59
MD 648 @ MD 176 to Wellham Avenue

GEOMETRIC LEGEND
PROPOSED
EXISTING

LEGEND OF UNDERGROUND AND OVERHEAD UTILITIES
AERIAL CABLE — A — A —
ELECTRIC — E — E —
TELEPHONE — T — T —
GAS — G — G —
SEWER — S — S —
WATER — W — W —
CABLE TV — TV — TV —

STREET TRAFFIC STUDIES, LTD.
400 Crain Hwy.,NW.
Glen Burnie,MD 21061
Ph (410) 590-5500
Fax (410) 590-6637
59651o.dgn T-139

STATE OF MARYLAND
DEPARTMENT OF TRANSPORTATION
STATE HIGHWAY ADMINISTRATION

MD 648 (B & A BLVD): FROM WELLHAM AVE TO MD 176 (DORSEY RD)
FERNDALE, MD

REVISIONS

INTERCONNECT PLAN

SCALE 1"= 50' DATE 11-16-11 CONTRACT NO. XX6475185

DESIGNED BY RRZ
DRAWN BY D.A.NIES
CHECKED BY
F.A.P. NO.
COUNTY ANNE ARUNDEL
LOGMILE 02E64803.81-04944
TIMS NO. G799
TOD NO.

TS NO. 12555 | DRAWING NO. 6 OF 7 | SHEET NO. OF

PLOTTED: $DATETIME$
FILE: $FILE$

\5000's\5965\5965IC.dgn 11/16/2011 2:46:14 PM