FHWA REGION NO	STATE	FED. AID PROJ. NO	SHEET NO.	TOTAL SHEETS
3	MD.			

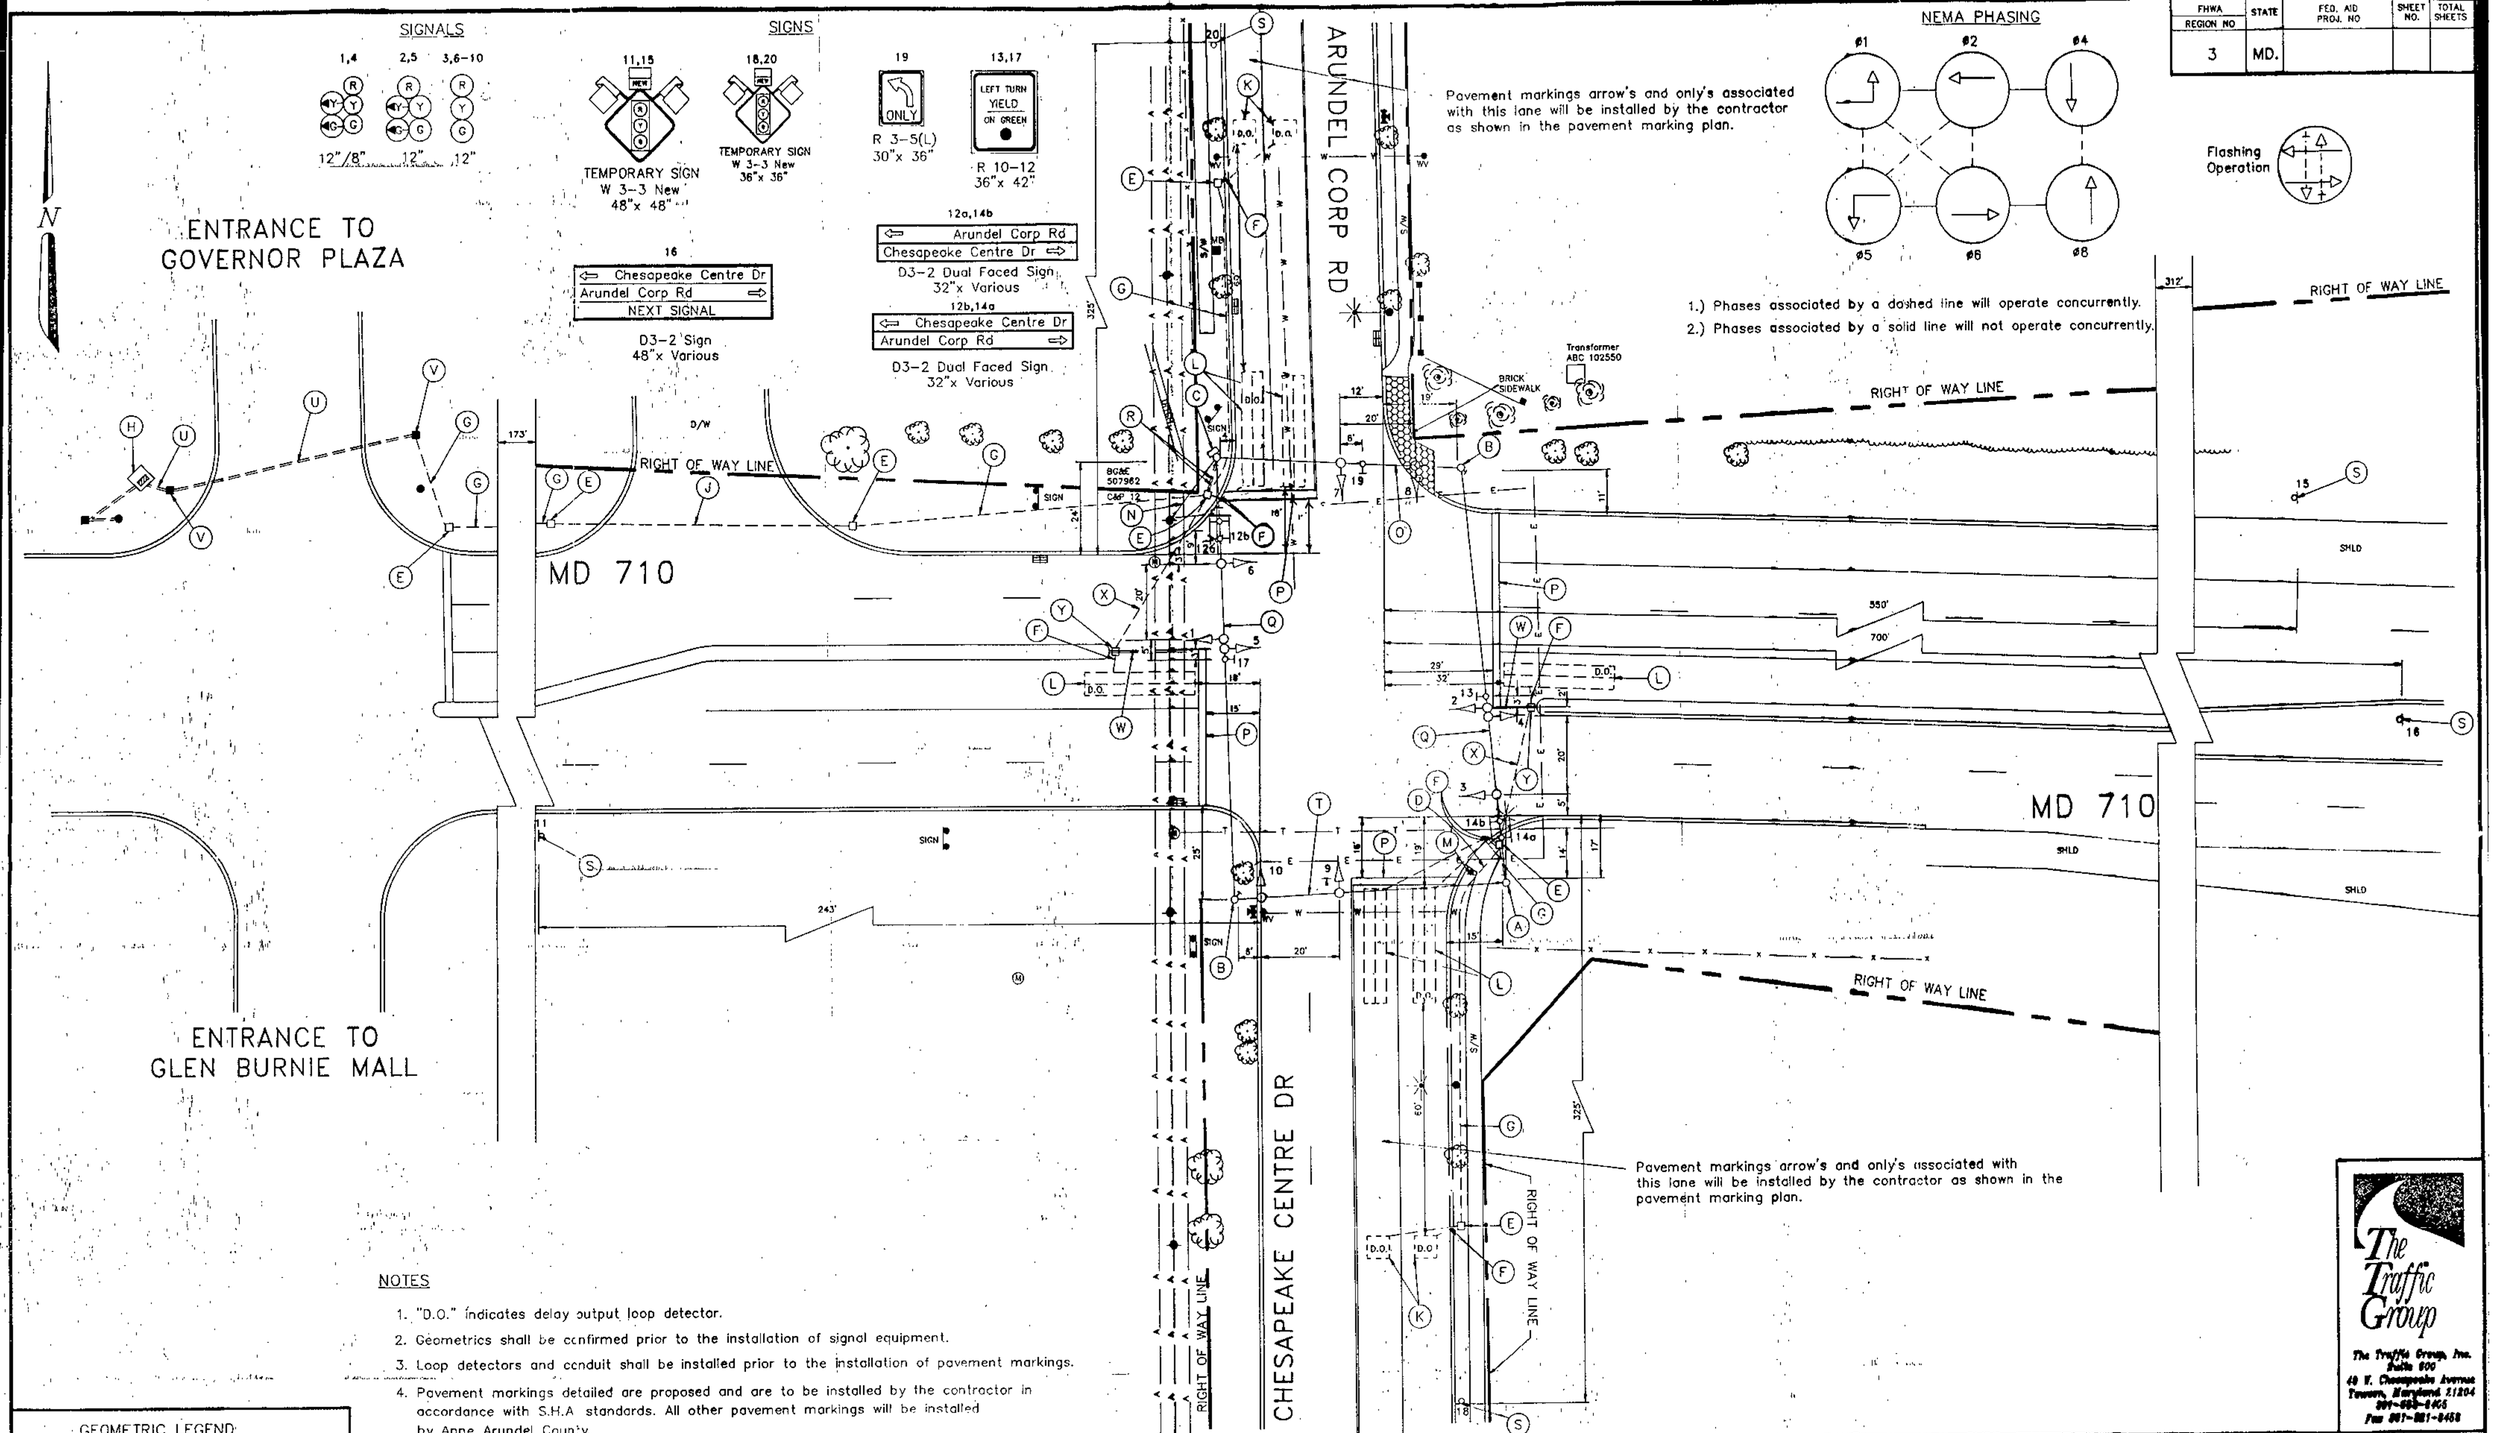

NOTES

1. "D.O." indicates delay output loop detector.
2. Geometrics shall be confirmed prior to the installation of signal equipment.
3. Loop detectors and conduit shall be installed prior to the installation of pavement markings.
4. Pavement markings detailed are proposed and are to be installed by the contractor in accordance with S.H.A standards. All other pavement markings will be installed by Anne Arundel County.

GEOMETRIC LEGEND

PROPOSED GEOMETRICS
EXISTING GEOMETRICS

UTILITY LEGEND

G	GAS MAIN
W	WATER MAIN
S	SEWER MAIN
E	ELECTRIC CABLES
D	STORM DRAIN
A	AERIAL CABLES
T	TELEPHONE CABLES

The Traffic Group

The Traffic Group, Inc.
Suite 600
49 W. Chesapeake Avenue
Towson, Maryland 21204
301-823-8455
Fax 301-821-8458

REVISIONS	APPROVALS
	CHIEF, SIGNAL DESIGN SECTION
	ASST. DISTRICT ENGINEER, TRAFFIC
	CHIEF, TRAFFIC ENGINEERING DIVISION 8/10/91
	DEPUTY CHIEF ENGINEER, OFFICE OF TRAFFIC

MDOT — STATE HIGHWAY ADMINISTRATION
Office of Traffic
TRAFFIC ENGINEERING DIVISION

LOG MILE # 02071000.51

DRAWN BY: M.A.M. (THE TRAFFIC GROUP)
DES. BY: M.A.M. (THE TRAFFIC GROUP)
CHK. BY: 8-7-11

MD 710 and
CHESAPEAKE CENTRE DR
/ARUNDEL CORP RD

COUNTY: ANNE ARUNDEL

DATE: 7/31/91
SCALE: 1" = 20'
F.A.P. NO. N/A
S.H.A. NO. BW-415-802-512

TS/STD. NO. 3170

SHEET NO. ___ OF ___