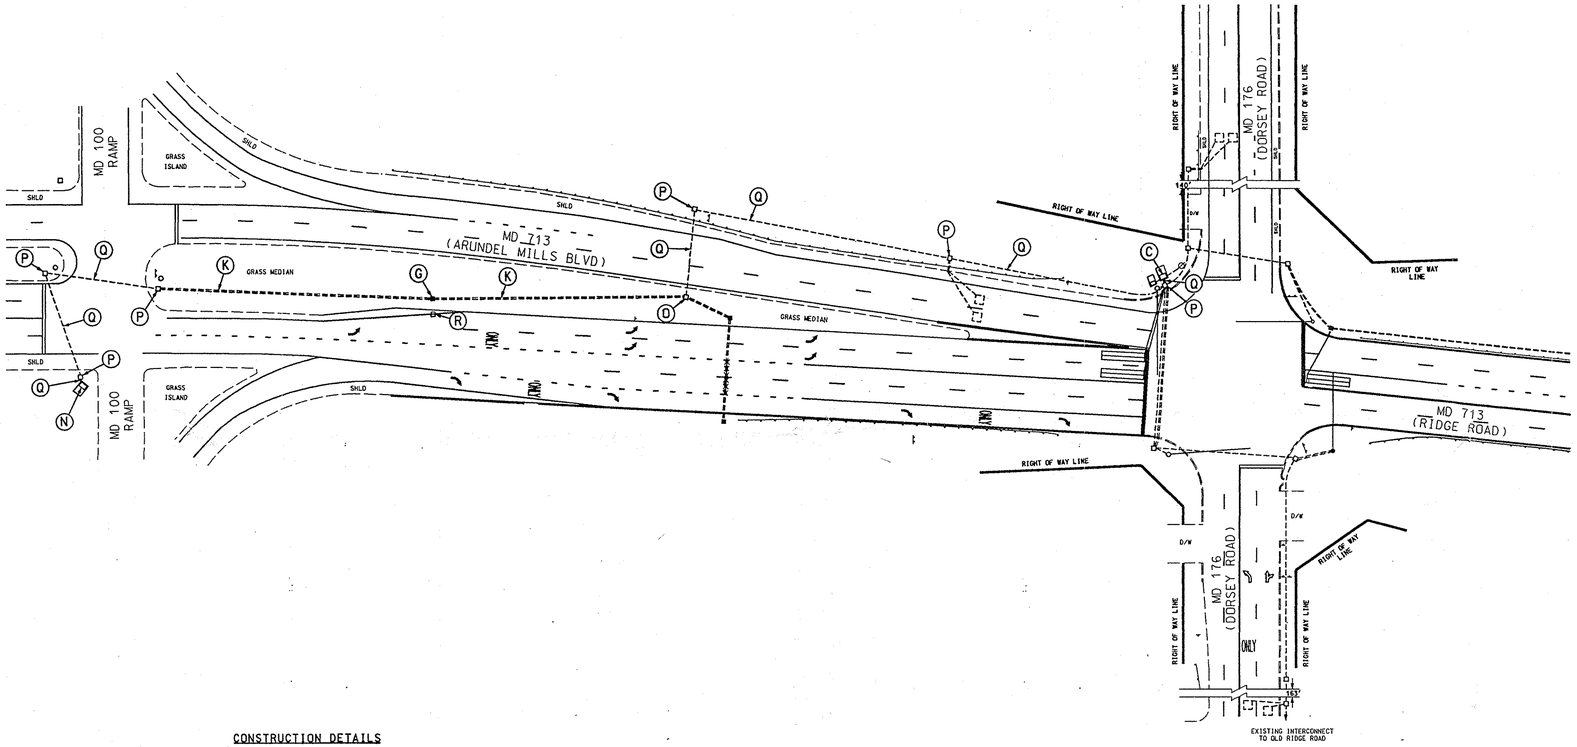

CONSTRUCTION DETAILS

C. Use existing NEMA size "6" base mounted cabinet and controller

G. Install handhole.

K. Install 3" polyvinyl chloride electrical conduit (Schedule 80) (trenched).

N. Use existing base mounted cabinet. disconnect existing 12-pair interconnect cable and pull back approximately 550' to handhole in MD 713 median noted as construction detail "O". Re-route through proposed conduit and back to the master cabinet and label for re-wiring by the SHA Signal Shop.

O. Use existing handhole. Existing 12-pair interconnect cable to be re-routed from MD 100 ramp as described in construction detail "N".

P. Use existing handhole.

Q. Use existing conduit.

R. Remove existing handhole. Cap and abandon existing conduit.

INTERCONNECT PLAN

GEOMETRIC LEGEND	
PROPOSED	
EXISTING	

LEGEND OF UNDERGROUND AND OVERHEAD UTILITIES	
AERIAL CABLE	—A—A—
ELECTRIC	—E—E—
TELEPHONE	—T—T—
GAS	—G—G—
SEWER	—S—S—
WATER	—W—W—
CABLE TV	—TV—TV—

STREET TRAFFIC STUDIES, LTD.
400 Crain Hwy. NW.
Glen Burnie, MD 21061
Ph (410) 590-5500
Fax (410) 590-6637

4191X.DGN

REVISIONS	APPROVALS
	TEAM LEADER, TRAFFIC ENGINEERING DESIGN DIVISION
	ASST. CHIEF, TRAFFIC ENGINEERING DESIGN DIVISION
	CHIEF, TRAFFIC ENGINEERING DESIGN DIVISION
	DIRECTOR, TRAFFIC & SAFETY

MARYLAND DOT - STATE HIGHWAY ADMINISTRATION
Office of Traffic & Safety
TRAFFIC ENGINEERING DESIGN DIVISION

MD 713 (ARUNDEL MILLS BLVD/ RIDGE ROAD) AND MD 176 (DORSEY RD)

DRAWN BY: SR BARANOWSKI	F.A.P. NO.		TS NO. 3227	SHEET NO. 2 OF 4
CHECKED BY: RR ZACHERL	S.H.A. NO.	AA-682-501-570		
SCALE: 1"= 50'	COUNTY:	ANNE ARUNDEL	T.I.M.S. NO. F372	
DATE: 7-3-02	LOG MILE:	02071304.88		

a:\signaldesign\4191\4191x.dgn Jul. 03, 2002 09:54:40