F H WA REGION NO	STATE	FED. AID PROJ. NO	SHEET NO.	TOTAL SHEETS
3	MD.			

PROPOSED SIGNALS & SIGNS

1–9 (R, Y, G) 12"

12–13 (Y) 12"

10a: ← SEVERN RD. / RIDGEWOOD RD. →
FRONT FACE — D3-2 32" x VAR. — BACK FACE

10b: ← RIDGEWOOD RD. / SEVERN RD. →

11a: ← RIDGEWOOD RD. / SEVERN RD. →
FRONT FACE — D3-2 32" x VAR. — BACK FACE

11b: ← SEVERN RD. / RIDGEWOOD RD. →

14: W3-3 NEW 36" x 36"

15: NEW — TEMPORARY SIGN W3-3 NEW 36" x 36"

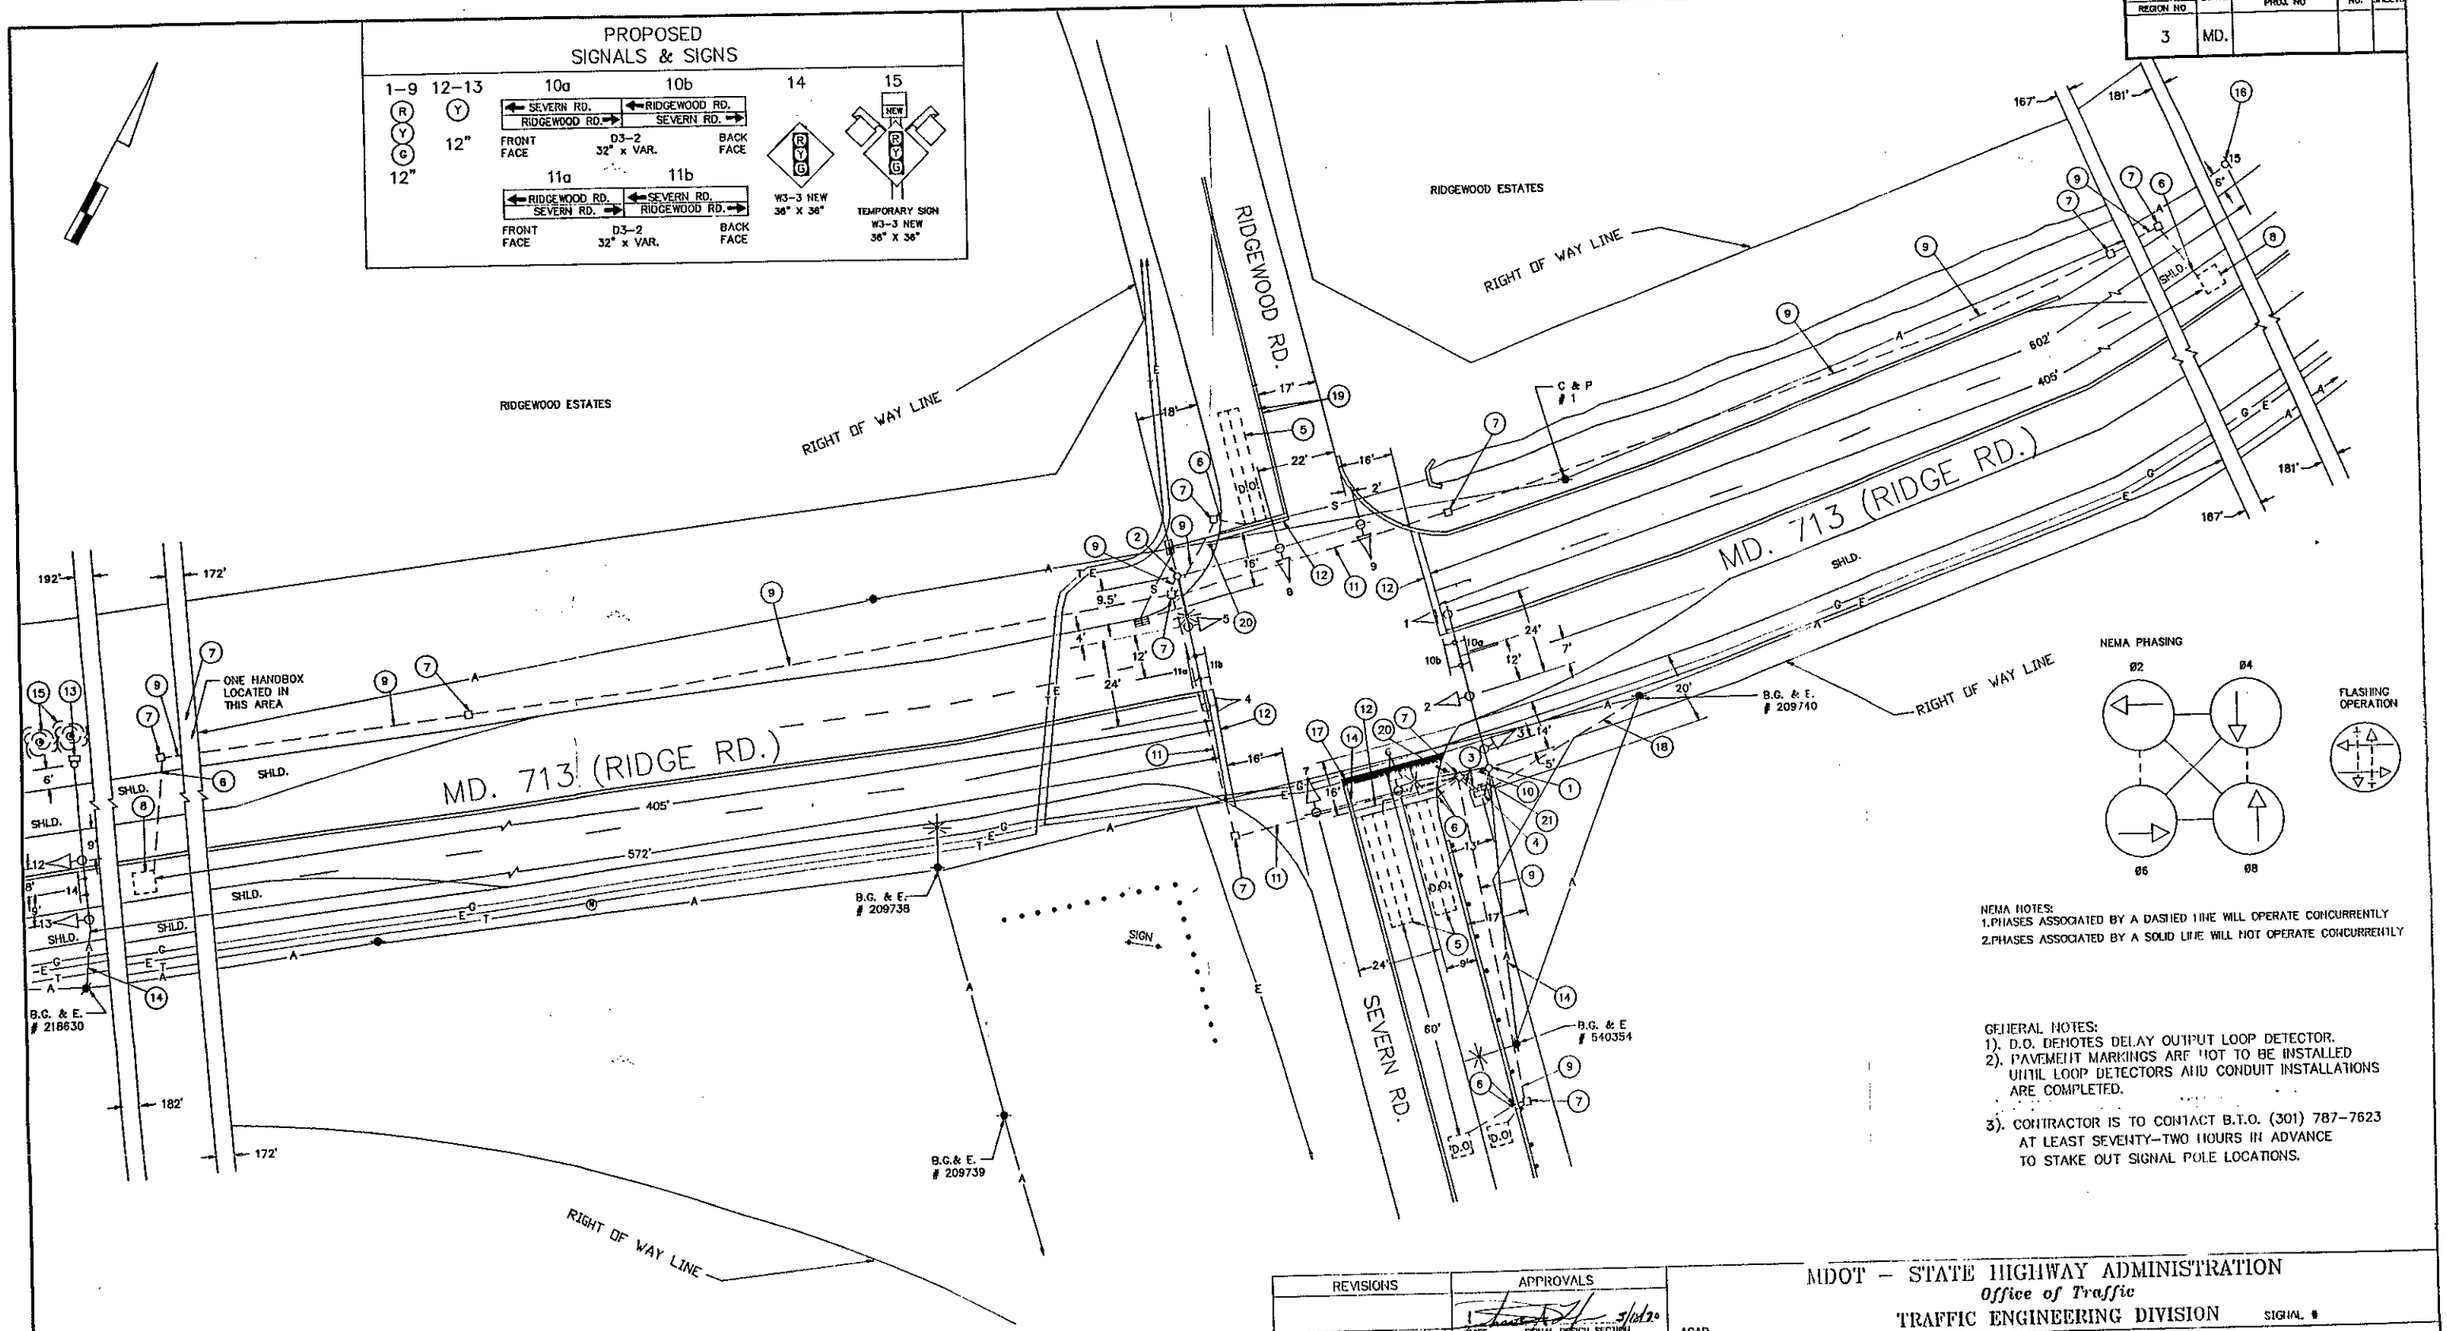

NEMA NOTES:
1.PHASES ASSOCIATED BY A DASHED LINE WILL OPERATE CONCURRENTLY
2.PHASES ASSOCIATED BY A SOLID LINE WILL NOT OPERATE CONCURRENTLY

GENERAL NOTES:
1). D.O. DENOTES DELAY OUTPUT LOOP DETECTOR.
2). PAVEMENT MARKINGS ARE NOT TO BE INSTALLED UNTIL LOOP DETECTORS AND CONDUIT INSTALLATIONS ARE COMPLETED.
3). CONTRACTOR IS TO CONTACT B.T.O. (301) 787-7623 AT LEAST SEVENTY-TWO HOURS IN ADVANCE TO STAKE OUT SIGNAL POLE LOCATIONS.

UTILITY LEGEND

G — G	GAS MAIN
W — W	WATER MAIN
S — S	SEWER MAIN
E — E	ELECTRIC CABLES
A — A	AERIAL CABLES

REVISIONS	APPROVALS
	CHIEF, SIGNAL DESIGN SECTION 5/10/90
	ASST. DISTRICT ENGINEER, TRAFFIC
	CHIEF, TRAFFIC ENGINEERING DIVISION 5/10/90
	DEPUTY CHIEF ENGINEER, OFFICE OF TRAFFIC 5/10/90

MDOT – STATE HIGHWAY ADMINISTRATION
Office of Traffic
TRAFFIC ENGINEERING DIVISION

ACAD.

DRAWN BY: W. MALCOLM
DES. BY: W. MALCOLM
CHK. BY: 5-17-90
DATE: 04/90
SCALE: 1" = 20'

SIGNAL #

MD. 713 (RIDGE RD.) & SEVERN RD./RIDGEWOOD RD.

COUNTY: ANNE ARUNDEL

F.A.P. NO.
S.H.A. NO.

TS/SIG. NO. TS-2631

SHEET NO. 1 OF 1

02071303.38