F.H.WA. REGION NO.	STATE	FED. AID PROJ. NO.	SHEET NO.	TOTAL SHEETS
3	MD.			

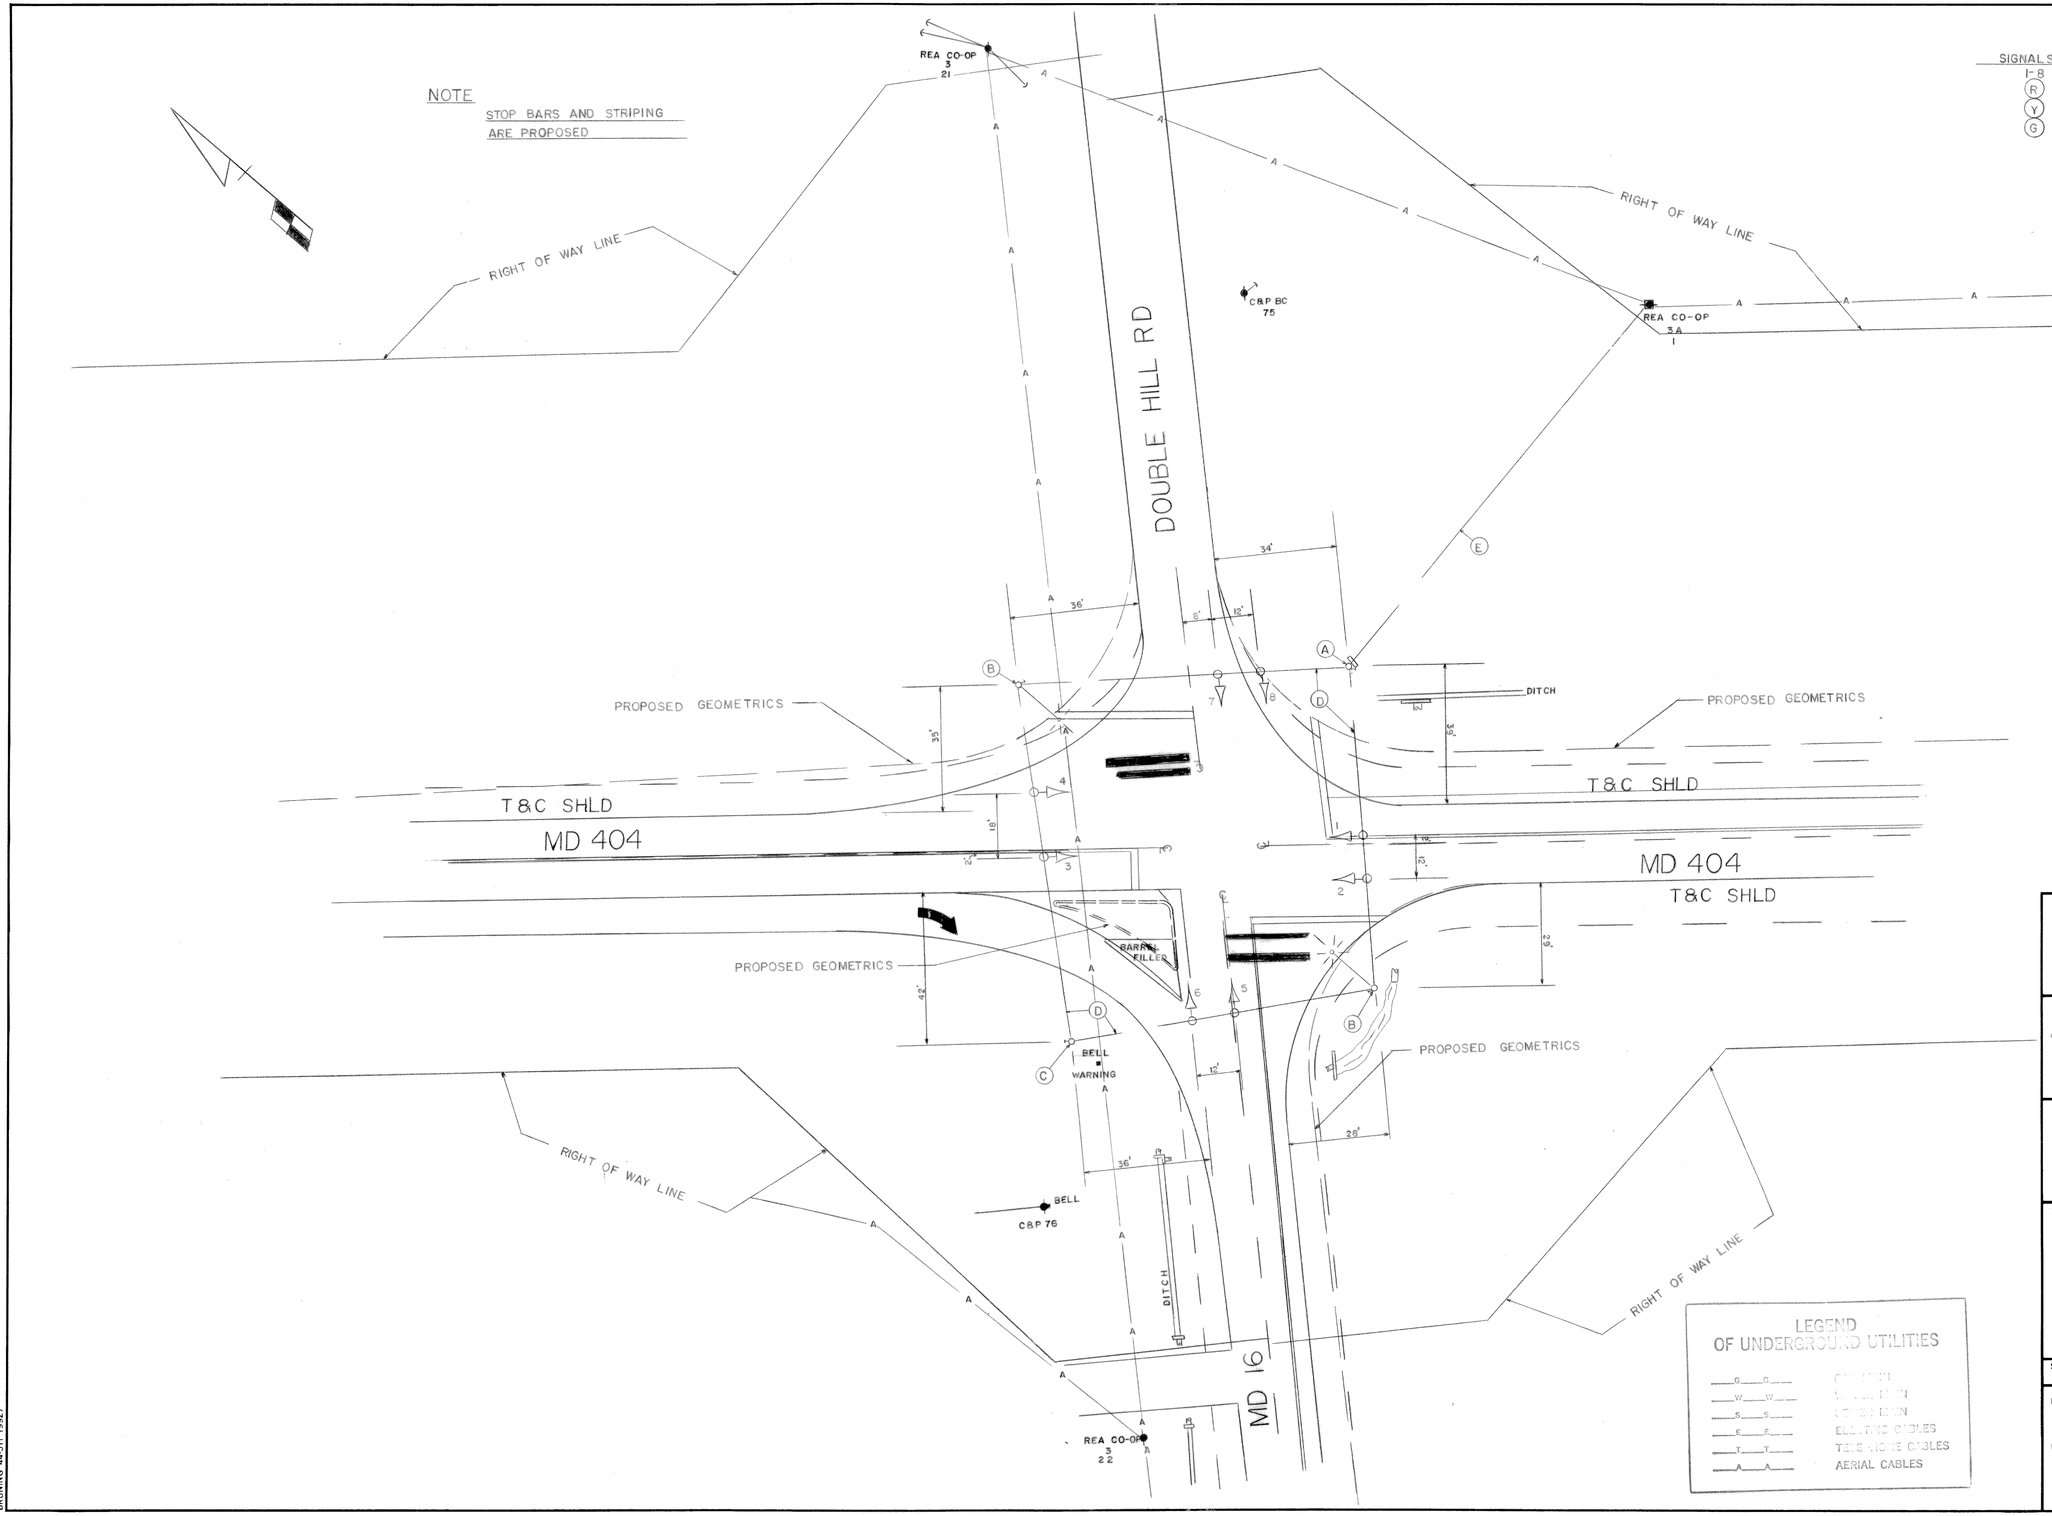

APPROVAL: REGIONAL TRAFFIC ENGINEER 11/20/75

APPROVAL: CHIEF BUREAU OF TRAFFIC ENGINEERING 11/24/75

APPROVAL: ASS'T. CHIEF ENGINEER TRAFFIC 11/24/75

REVISIONS

STATE OF MARYLAND
DEPARTMENT OF TRANSPORTATION
STATE HIGHWAY ADMINISTRATION

TRAFFIC DIVISION – BUREAU OF TRAFFIC ENGINEERING

MD 404, MD 16 & DOUBLE HILL RD

SCALE 1" = 20' DATE OCT 17, 1975 CONTRACT NO. CO 456X-000-285

DRAWN BY: Wm MILLER BT COUNTY: CAROLINE

DESIGNED BY: Bruce Thompson SIGNAL NO.:

CHECKED BY: R. Budnichuk 12-8-75

DRAWING NO. TS-1378

BRUNING 44-511 19927