F.H.W.A. REGION NO.	STATE	F.A. PROJ. NO.
3	MD.	

NOTE: ① STRIPING AND STOPBARS SHOWN ON DRAWING ARE PROPOSED.

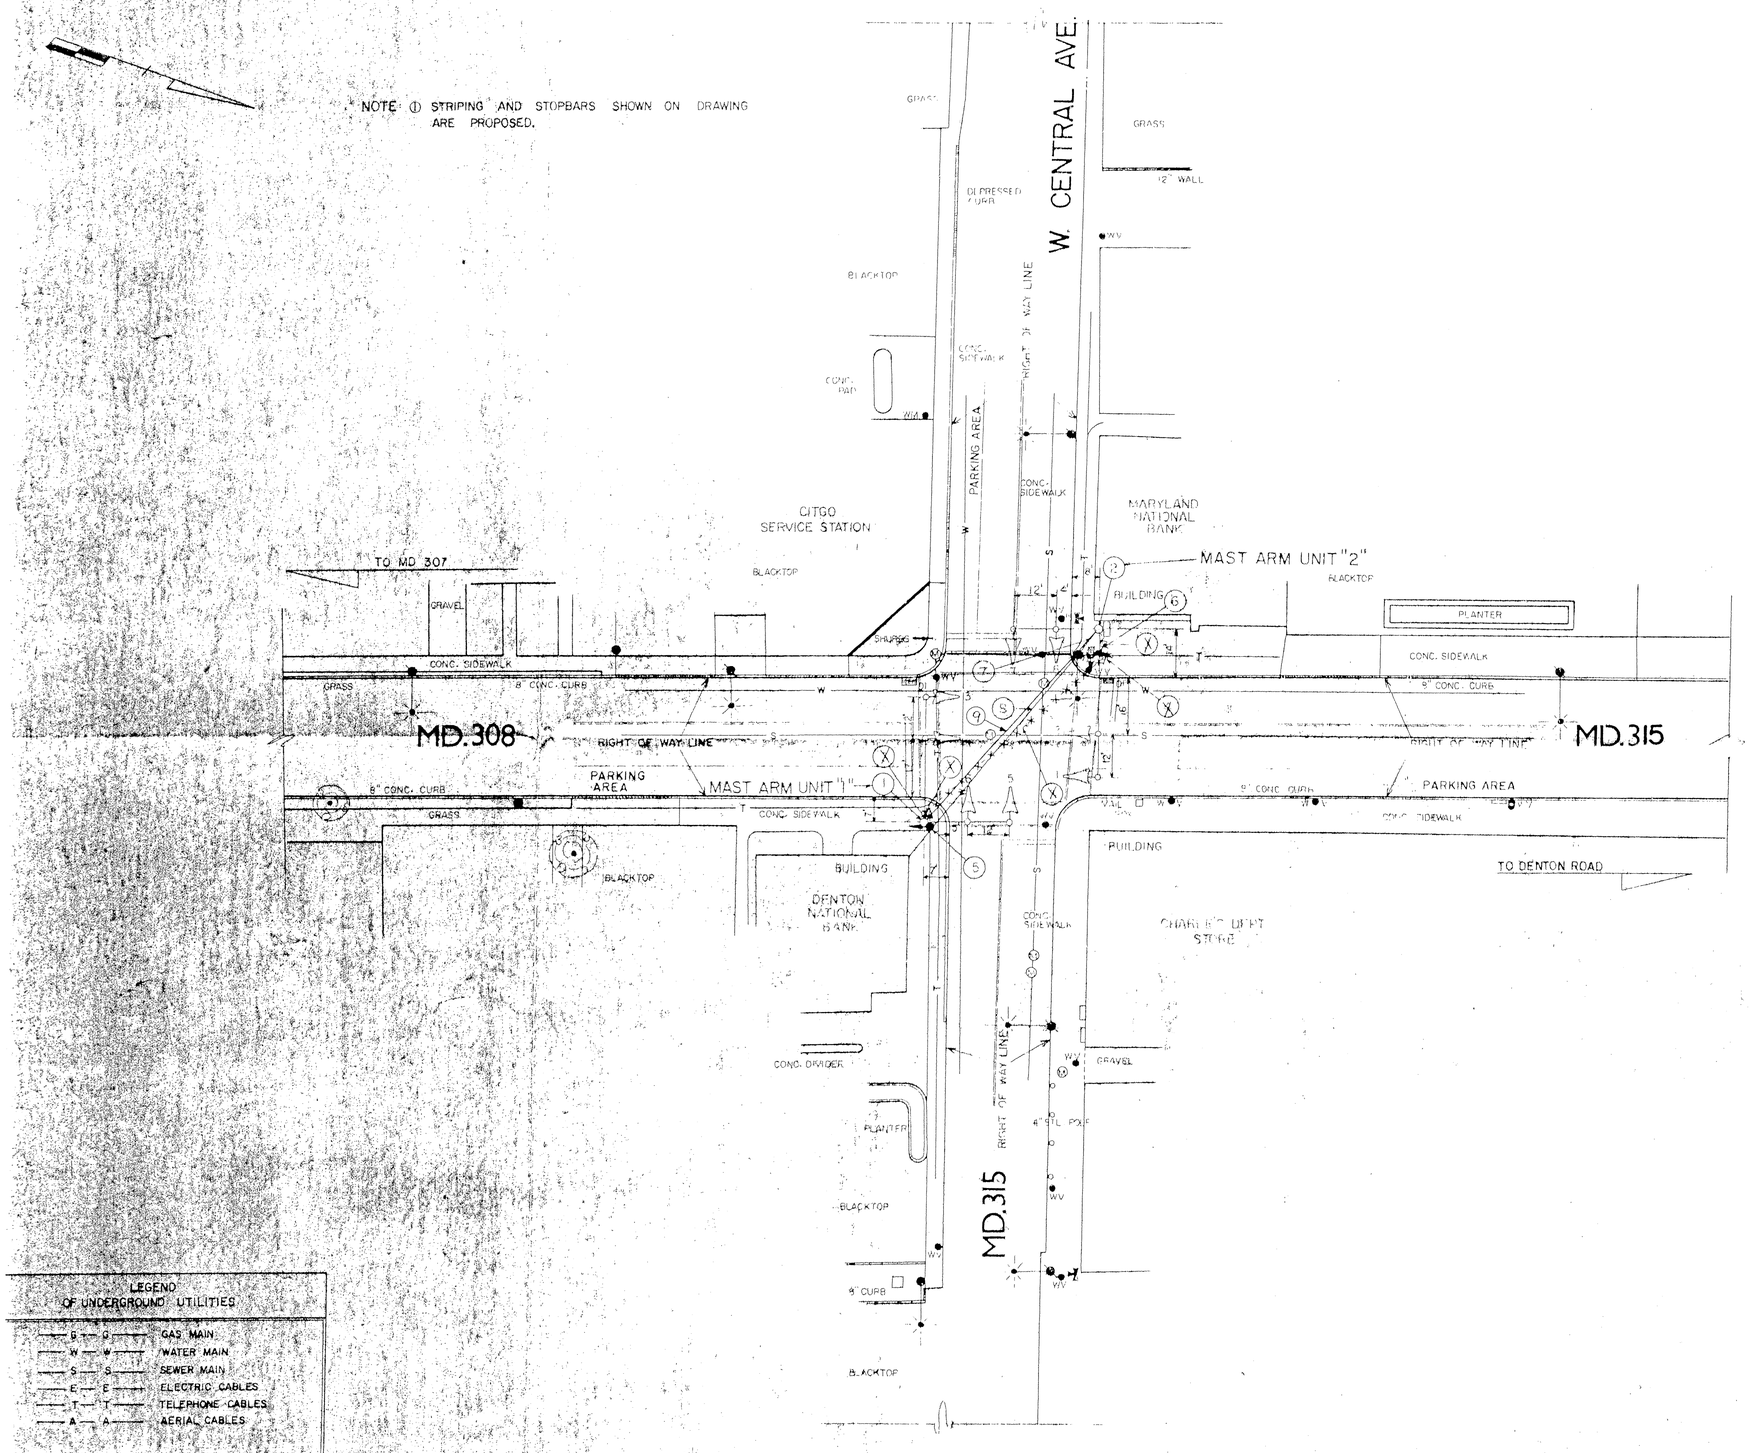

LEGEND OF UNDERGROUND UTILITIES

—G—G—	GAS MAIN
—W—W—	WATER MAIN
—S—S—	SEWER MAIN
—E—E—	ELECTRIC CABLES
—T—T—	TELEPHONE CABLES
—A—A—	AERIAL CABLES

Ⓡ
Ⓨ
Ⓖ

ALL SIGNALS 1 R ARE 8"

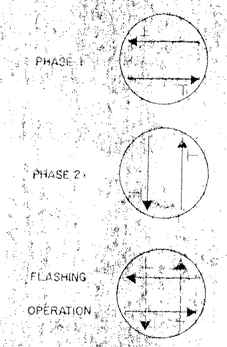

APPROVAL: REGIONAL TRAFFIC ENGINEER

APPROVAL: CHIEF BUREAU OF TRAFFIC ENGINEERING

APPROVAL: ASS'T. CHIEF ENGINEER TRAFFIC

A. 6-21-82 MODIFY FOR OVERHEAD INSTALLATION.

DJD

REVISIONS

STATE OF MARYLAND
DEPARTMENT OF TRANSPORTATION
STATE HIGHWAY ADMINISTRATION

TRAFFIC DIVISION — BUREAU OF TRAFFIC ENGINEERING

MD. 308 & 315

SCALE 1"=20'-0" DATE 10-25-79 CONTRACT NO. CO-508-501-285

DRAWN BY: L. PARKER COUNTY: CAROLINE

DESIGNED BY: K. KEITT SIGNAL NO.:

CHECKED BY:

DRAWING NO. TS-174.4 A

0503150.00