F H WA REGION NO	STATE	FED. AID PROJ. NO	SHEET NO.	TOTAL SHEETS
3	MD.			

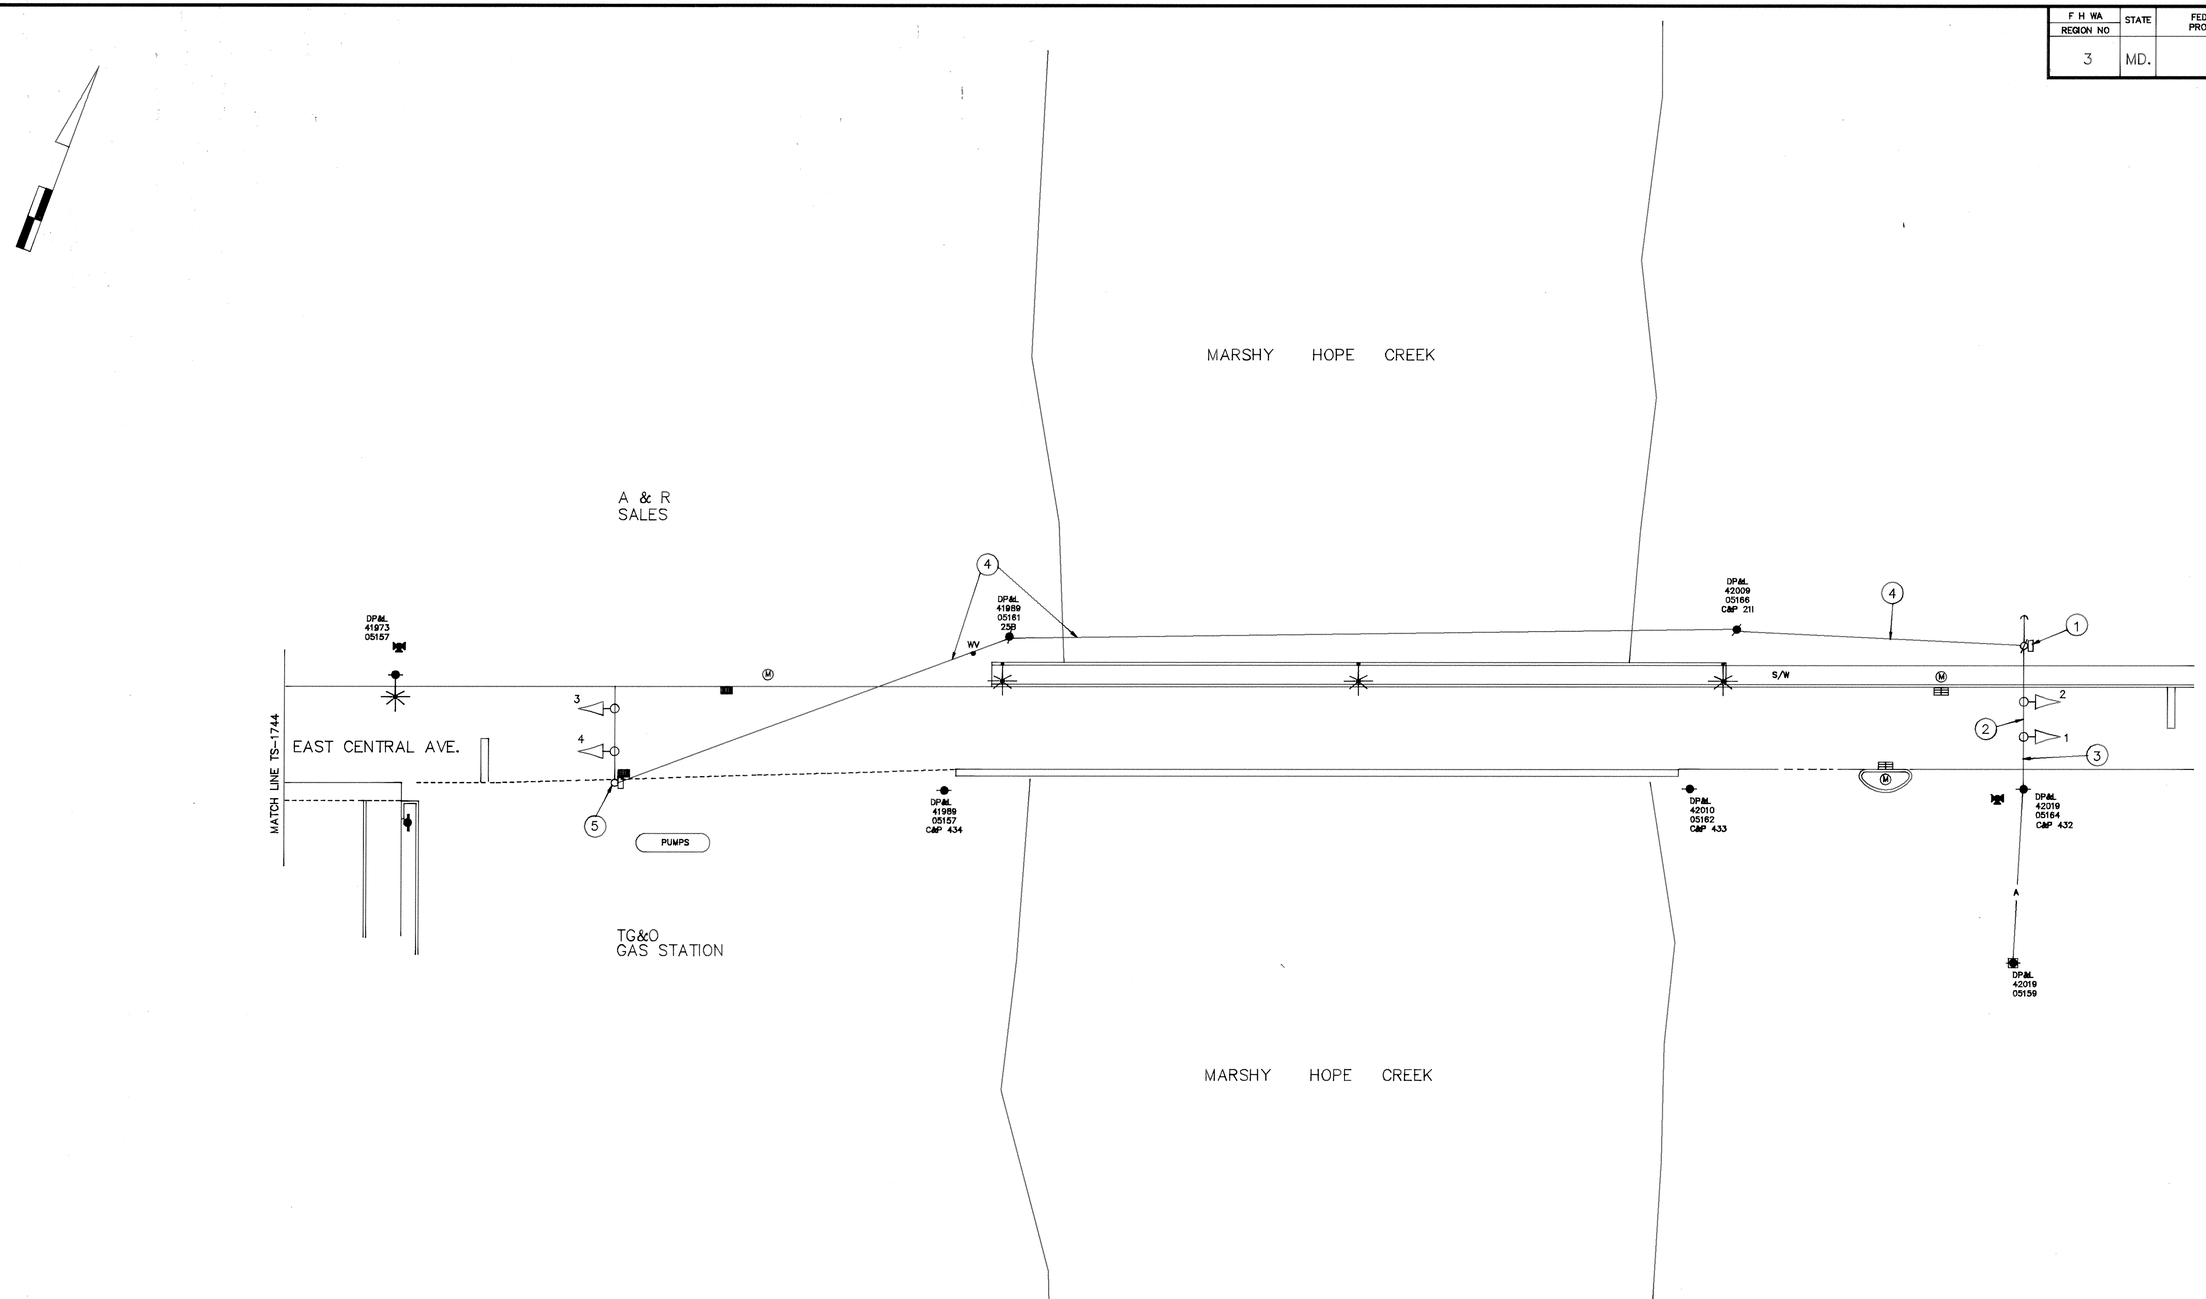

REVISIONS	APPROVALS
	CHIEF, SIGNAL DESIGN SECTION
	ASST. DISTRICT ENGINEER, TRAFFIC
	CHIEF, TRAFFIC ENGINEERING DIVISION
	DEPUTY CHIEF ENGINEER, OFFICE OF TRAFFIC

MARYLAND DEPARTMENT OF TRANSPORTATION
STATE HIGHWAY ADMINISTRATION – OFFICE OF TRAFFIC
TRAFFIC ENGINEERING DIVISION

DRAWN BY BRUCE THOMPSON
DES. BY: Bruce Thompson 5/16/90
CHK. BY: Steve Kay 5/17/90

MD 308 and MD315
MARSHY HOPE CREEK BRIDGE
COUNTY: CAROLINE

DATE: 5-11-90
SCALE: 1"=20'
F.A.P. NO.
S.H.A. NO. 802-5030
TS/FILE NO. 1744 X1
SHEET NO. ___ OF ___

05031501.05