F H WA REGION NO	STATE	FED. AID PROJ. NO	SHEET NO.	TOTAL SHEETS
3	MD.			

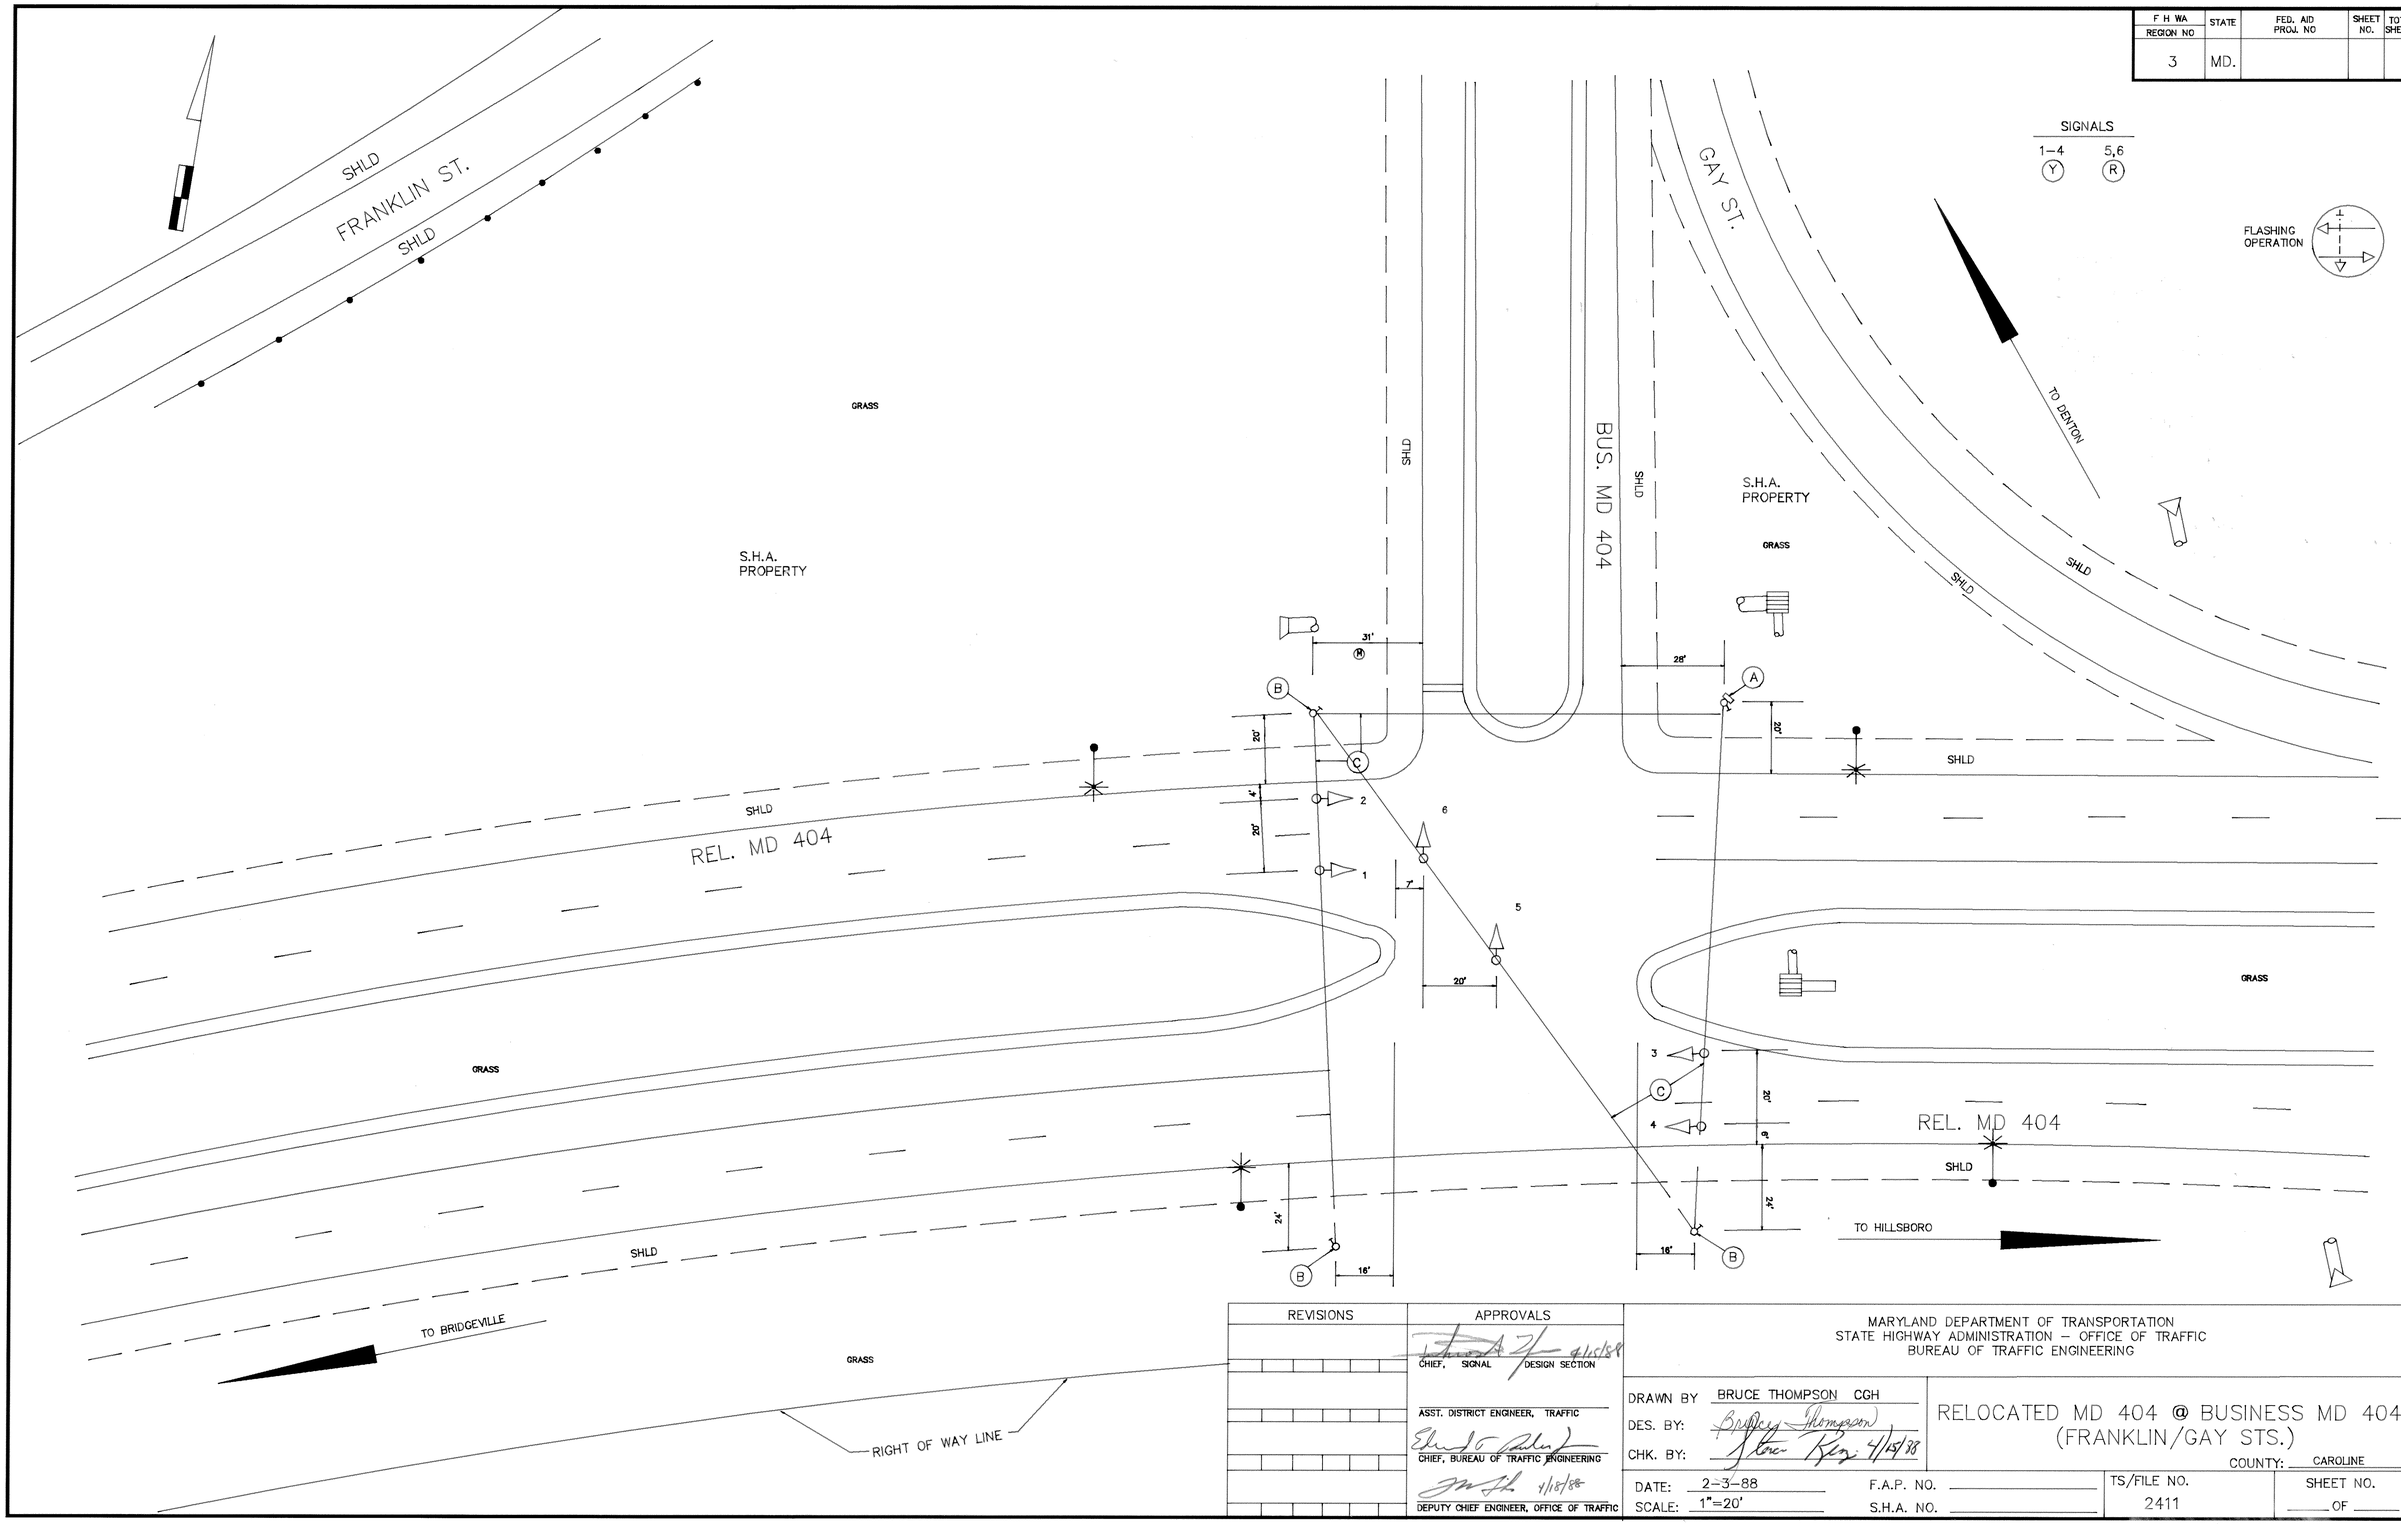

REVISIONS	APPROVALS
	4/15/88 CHIEF, SIGNAL DESIGN SECTION
	ASST. DISTRICT ENGINEER, TRAFFIC
	CHIEF, BUREAU OF TRAFFIC ENGINEERING
	4/18/88 DEPUTY CHIEF ENGINEER, OFFICE OF TRAFFIC

MARYLAND DEPARTMENT OF TRANSPORTATION
STATE HIGHWAY ADMINISTRATION – OFFICE OF TRAFFIC
BUREAU OF TRAFFIC ENGINEERING

DRAWN BY BRUCE THOMPSON CGH
DES. BY: Bruce Thompson
CHK. BY: 4/15/88

RELOCATED MD 404 @ BUSINESS MD 404
(FRANKLIN/GAY STS.)

COUNTY: CAROLINE

DATE: 2-3-88
SCALE: 1"=20'
F.A.P. NO.
S.H.A. NO.
TS/FILE NO. 2411
SHEET NO. ___ OF ___

05B40401.98