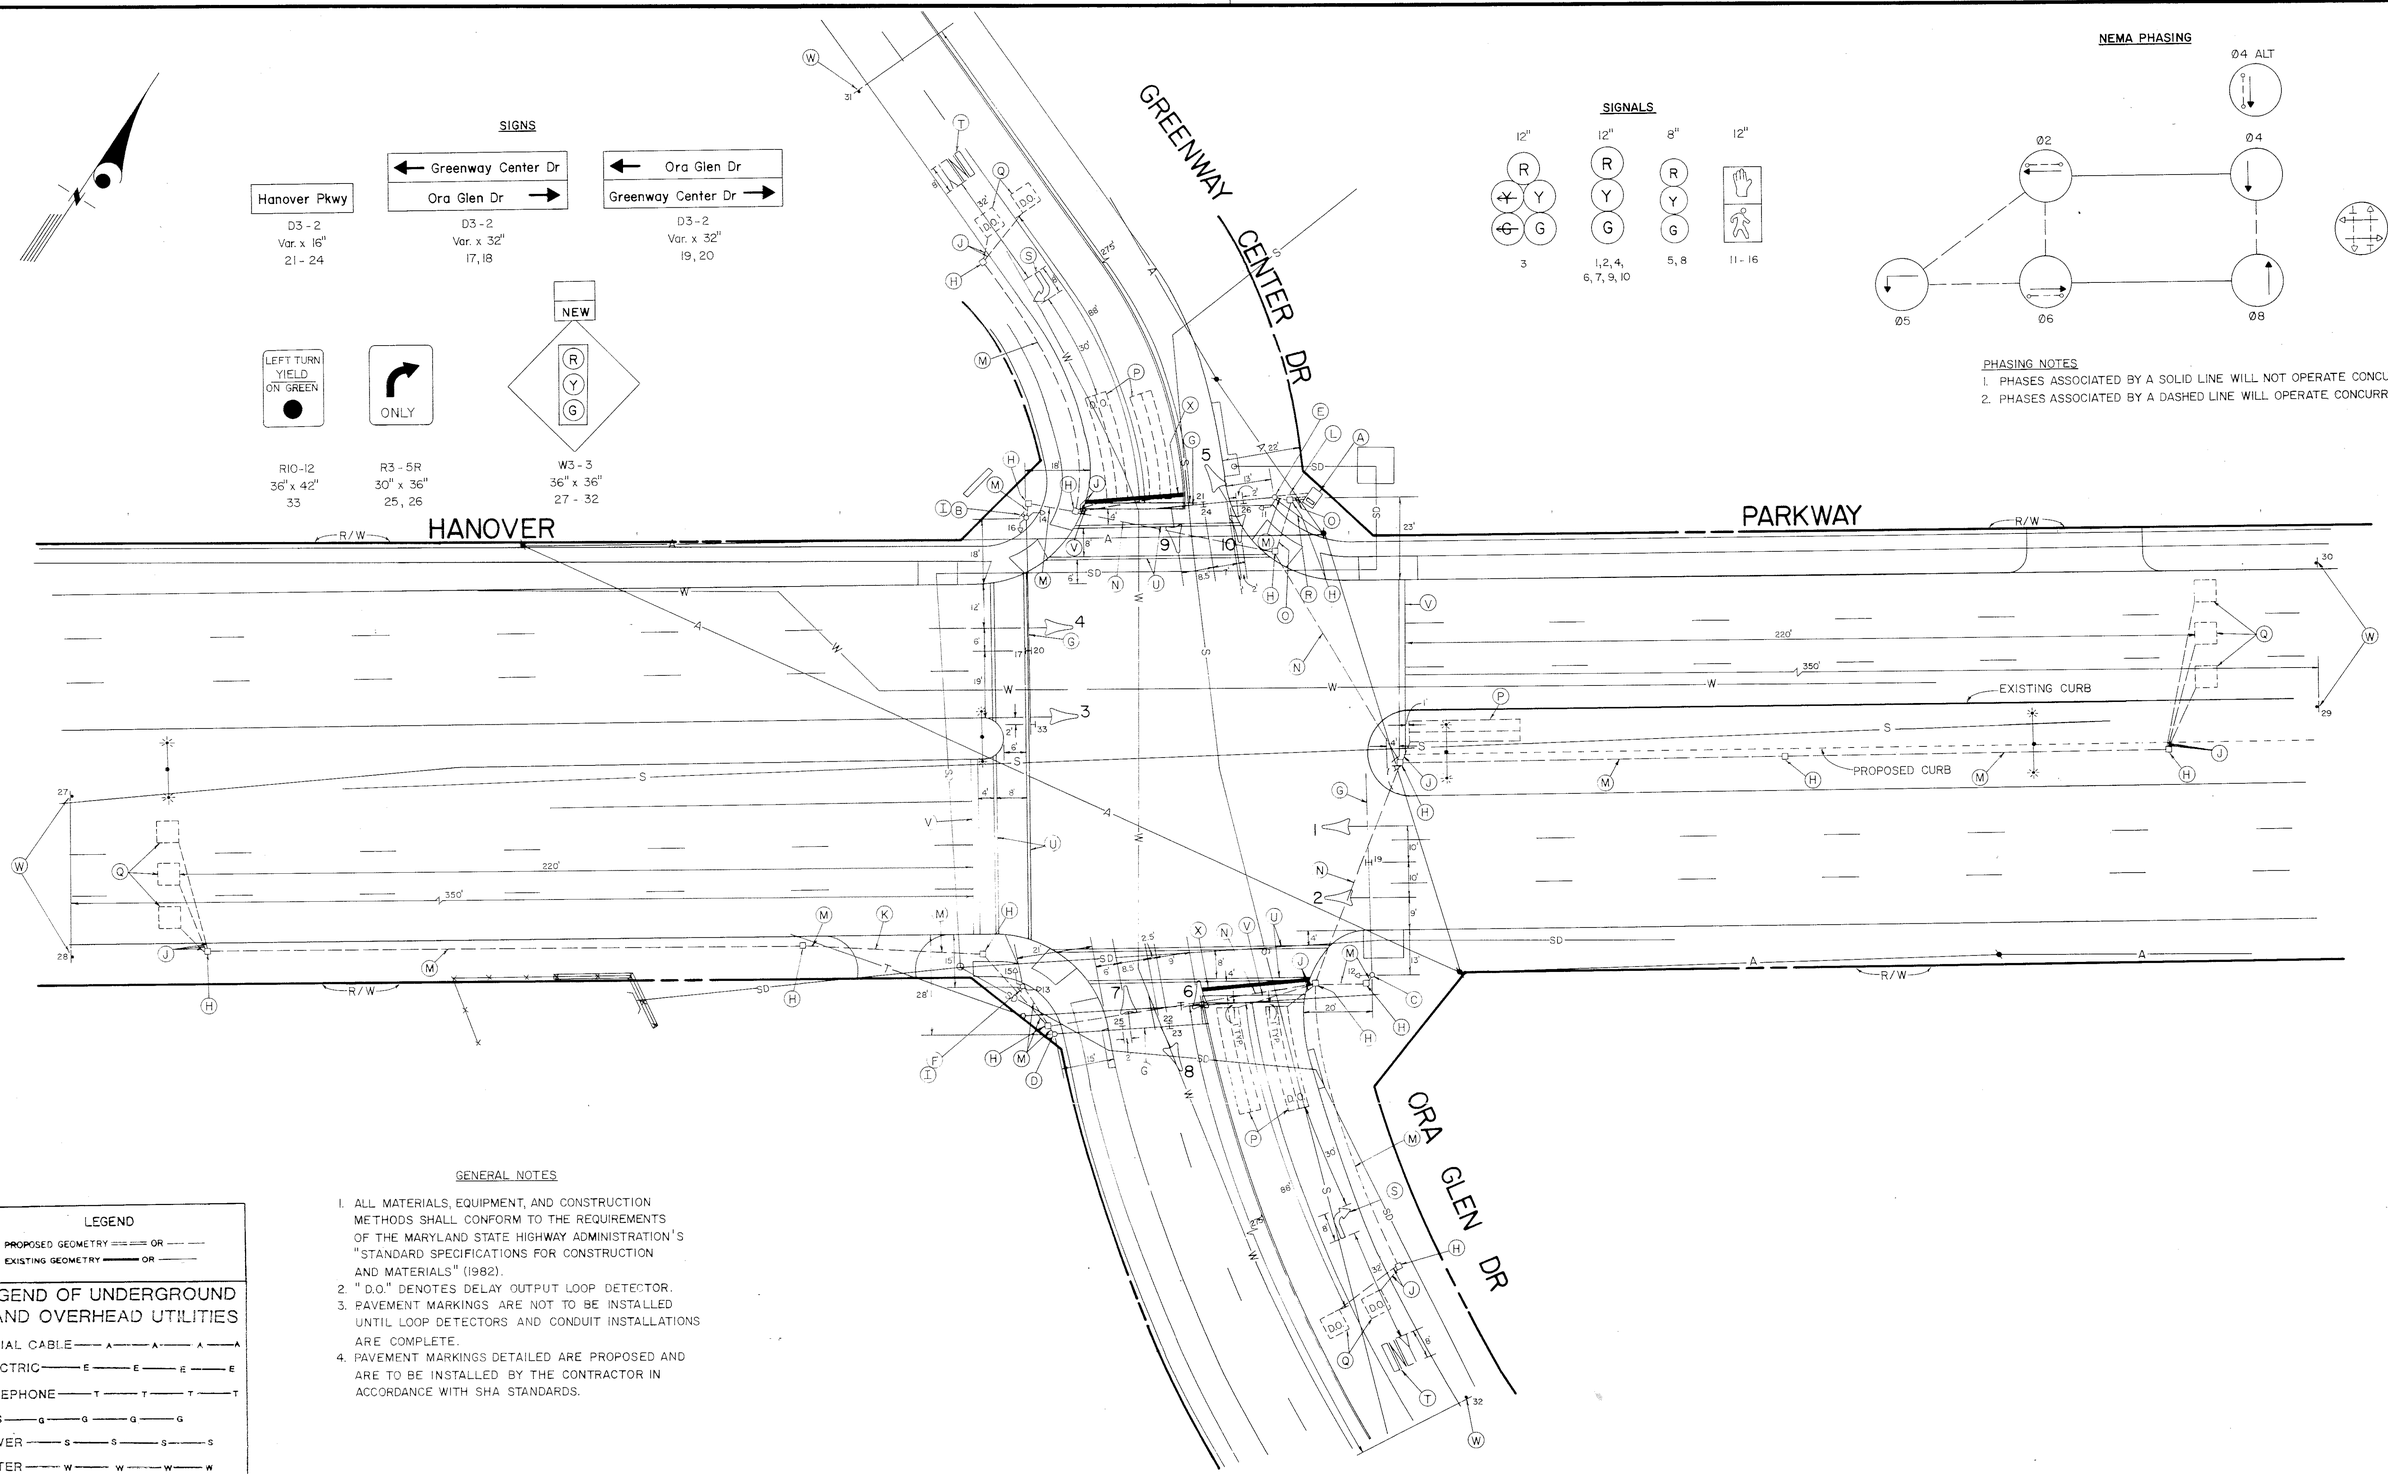

GENERAL NOTES

1. ALL MATERIALS, EQUIPMENT, AND CONSTRUCTION METHODS SHALL CONFORM TO THE REQUIREMENTS OF THE MARYLAND STATE HIGHWAY ADMINISTRATION'S "STANDARD SPECIFICATIONS FOR CONSTRUCTION AND MATERIALS" (1982).
2. "D.O." DENOTES DELAY OUTPUT LOOP DETECTOR.
3. PAVEMENT MARKINGS ARE NOT TO BE INSTALLED UNTIL LOOP DETECTORS AND CONDUIT INSTALLATIONS ARE COMPLETE.
4. PAVEMENT MARKINGS DETAILED ARE PROPOSED AND ARE TO BE INSTALLED BY THE CONTRACTOR IN ACCORDANCE WITH SHA STANDARDS.

LEGEND

PROPOSED GEOMETRY OR
EXISTING GEOMETRY OR

LEGEND OF UNDERGROUND AND OVERHEAD UTILITIES

AERIAL CABLE — A — A — A — A
ELECTRIC — E — E — E — E
TELEPHONE — T — T — T — T
GAS — G — G — G — G
SEWER — S — S — S — S
WATER — W — W — W — W
CABLE TV — TV — TV — TV — TV

PREPARED FOR:

CITY OF GREENBELT
25 CRESCENT LANE
GREENBELT, MD. 20770

No.	REVISION	DATE	BY

ENGINEERS • ARCHITECTS • PLANNERS • SCIENTISTS • SURVEYORS • PHOTOGRAMMETRISTS

GREENHORNE & O'MARA, INC.

9001 EDMONSTON ROAD, GREENBELT, MARYLAND 20770
(301) 982-2800

ANNAPOLIS, MD • ATLANTA, GA • AURORA, CO • BALTIMORE, MD • CULPEPER, VA • DULUTH, GA • EXPORT, PA • FAIRFAX, VA
LEESBURG, VA • MANASSAS, VA • ORLANDO, FL • RALEIGH, NC • ROCKVILLE, MD • TAMPA, FL • WEST PALM BEACH, FL

TRAFFIC SIGNAL PLAN

HANOVER PARKWAY AND ORA GLEN/GREENWAY CENTER DRIVE

GREENBELT, MD.

EJW DESIGN	SCALE 1" = 20'		
WKT DRAWN	1 OF 5		
JCK CHECKED	SHEET		
2/91 DATE	TS 3269 JOB No.	FILE No.	