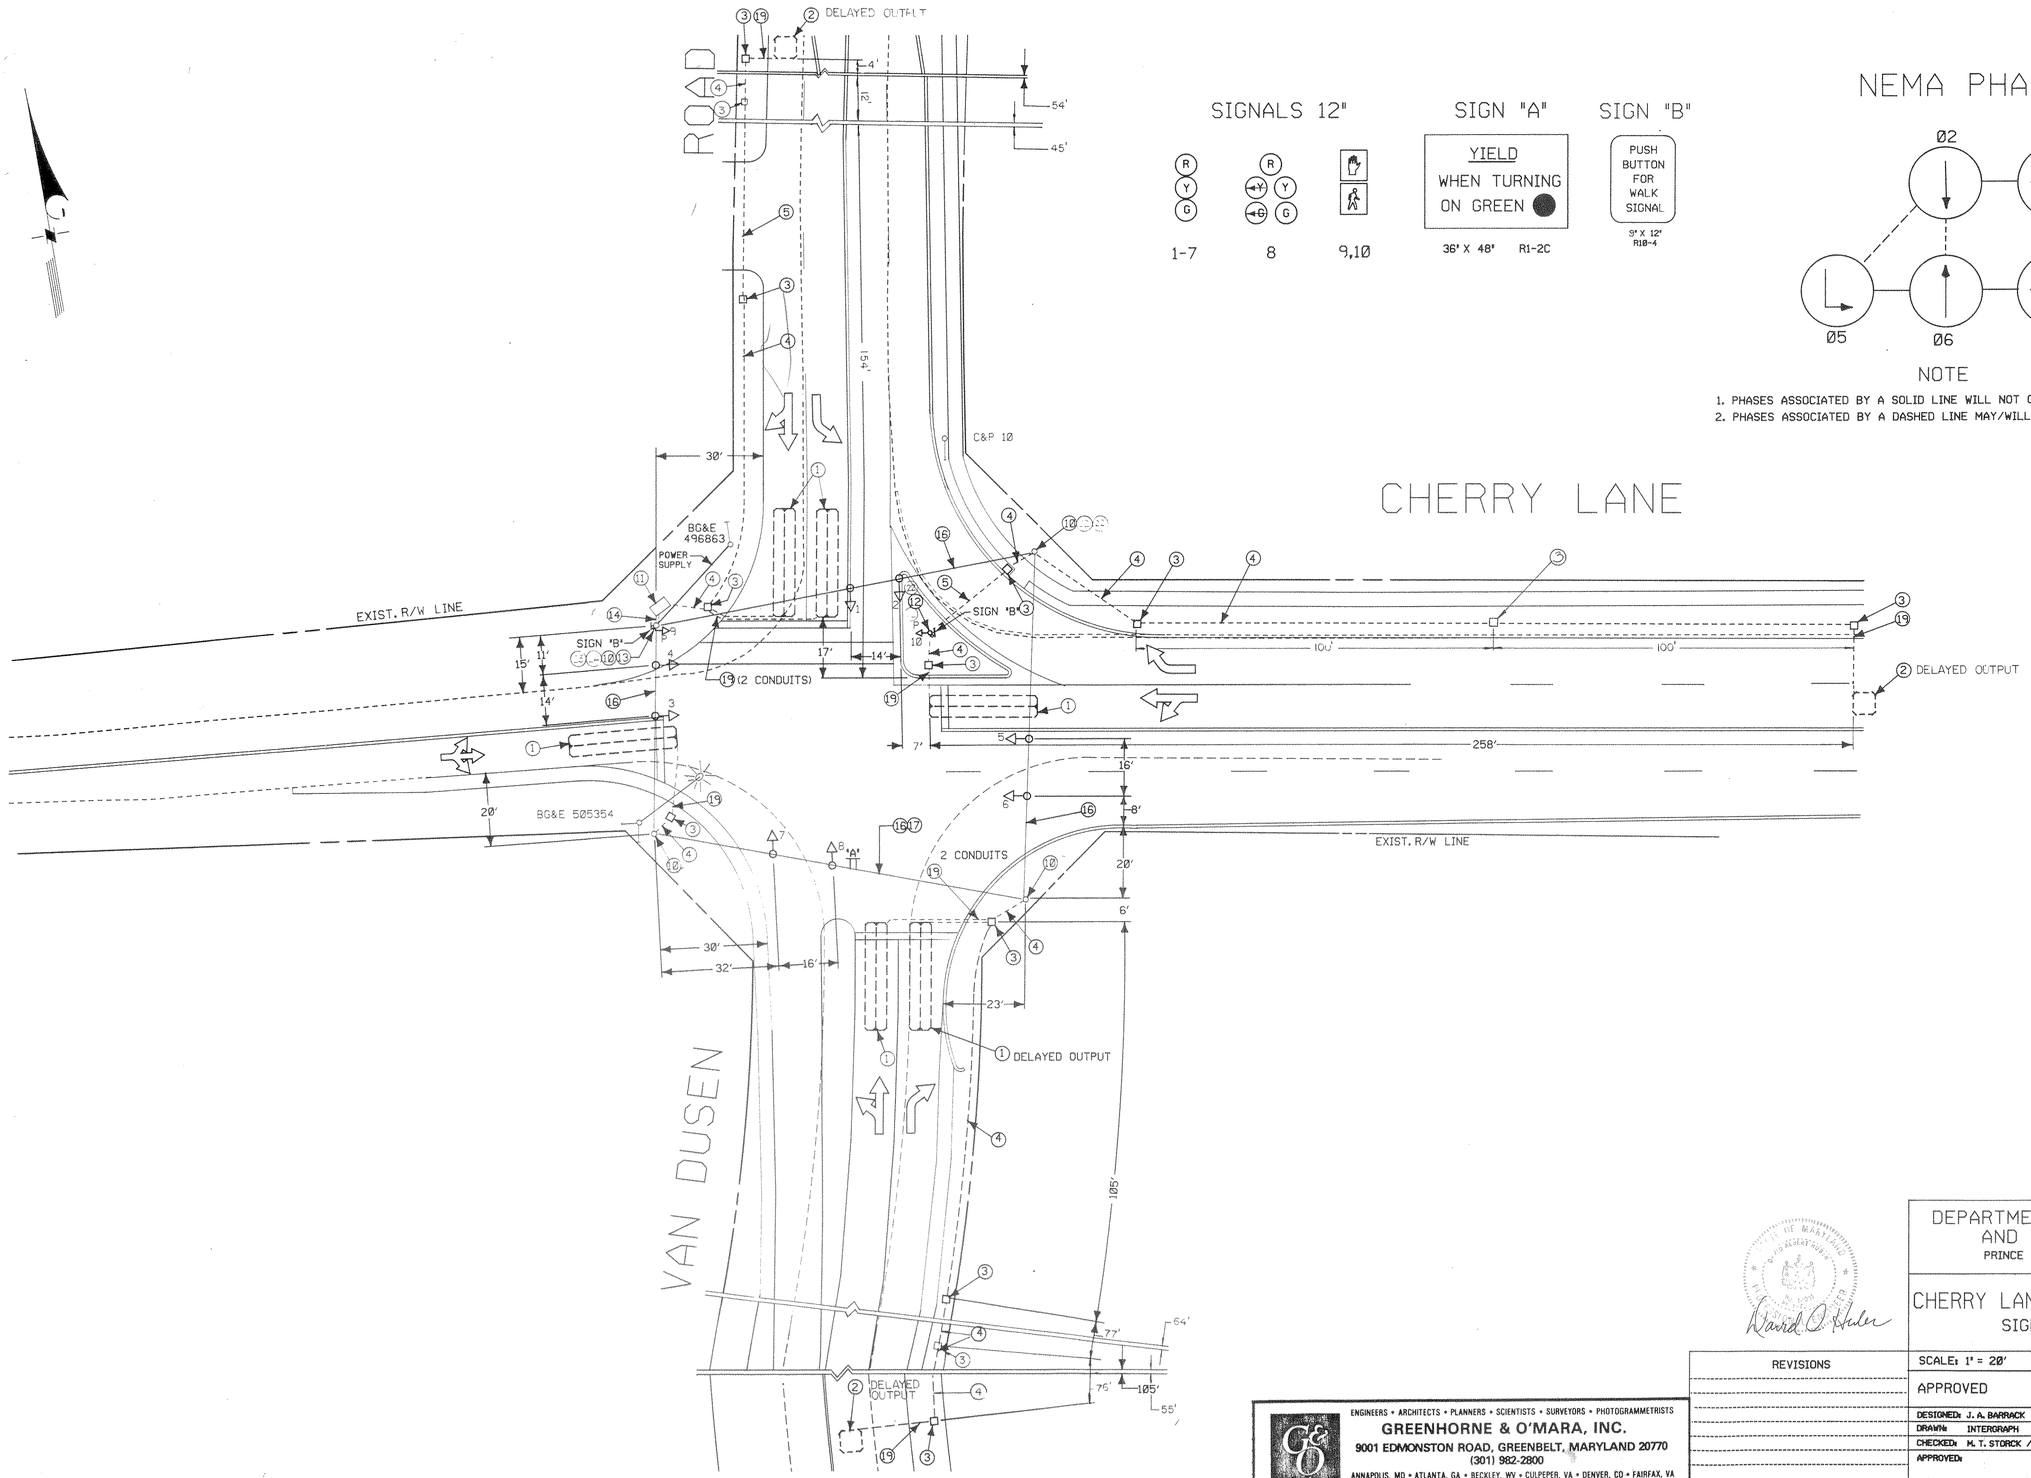

SIGNALS 12"

SIGN "A"

SIGN "B"

NEMA PHASING

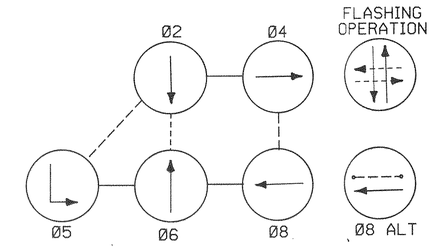

NOTE

1. PHASES ASSOCIATED BY A SOLID LINE WILL NOT OPERATE CONCURRENTLY.
2. PHASES ASSOCIATED BY A DASHED LINE MAY/WILL OPERATE CONCURRENTLY.

TS#3105

DEPARTMENT OF PUBLIC WORKS AND TRANSPORTATION
PRINCE GEORGE'S COUNTY, MARYLAND

CHERRY LANE AT VAN DUSEN ROAD
SIGNALIZATION PLAN

REVISIONS

SCALE: 1" = 20'

DWG: 56 OF 87

APPROVED _____ DATE _____ FOR JAMES R. NOVAK, DIRECTOR

DESIGNED: J. A. BARRACK
DRAWN: INTERGRAPH
CHECKED: M. T. STORCK / J. C. KLIMOVITCH
APPROVED:
ACTING CHIEF, DESIGN DIVISION DATE

CONTRACT NO. 375H
ROAD NO.
JOB NO. 330-702
FILE NO. 2048-56

ENGINEERS • ARCHITECTS • PLANNERS • SCIENTISTS • SURVEYORS • PHOTOGRAMMETRISTS
GREENHORNE & O'MARA, INC.
9001 EDMONSTON ROAD, GREENBELT, MARYLAND 20770
(301) 982-2800
ANNAPOLIS, MD • ATLANTA, GA • BECKLEY, WV • CULPEPER, VA • DENVER, CO • FAIRFAX, VA
GREENSBORO, NC • MONROE, MI • N. HUNTINGDON, PA • ROCKVILLE, MD • WILLISTON PARK, NY

16008300.51