K&E BALTIMORE 17 0153 PHOENIX 10-75 MC 4156

F.H.W.A. REGION NO.	STATE	FED. AID PROJ. NO.	SHEET NO.	TOTAL SHEETS
3	MD.		2	5

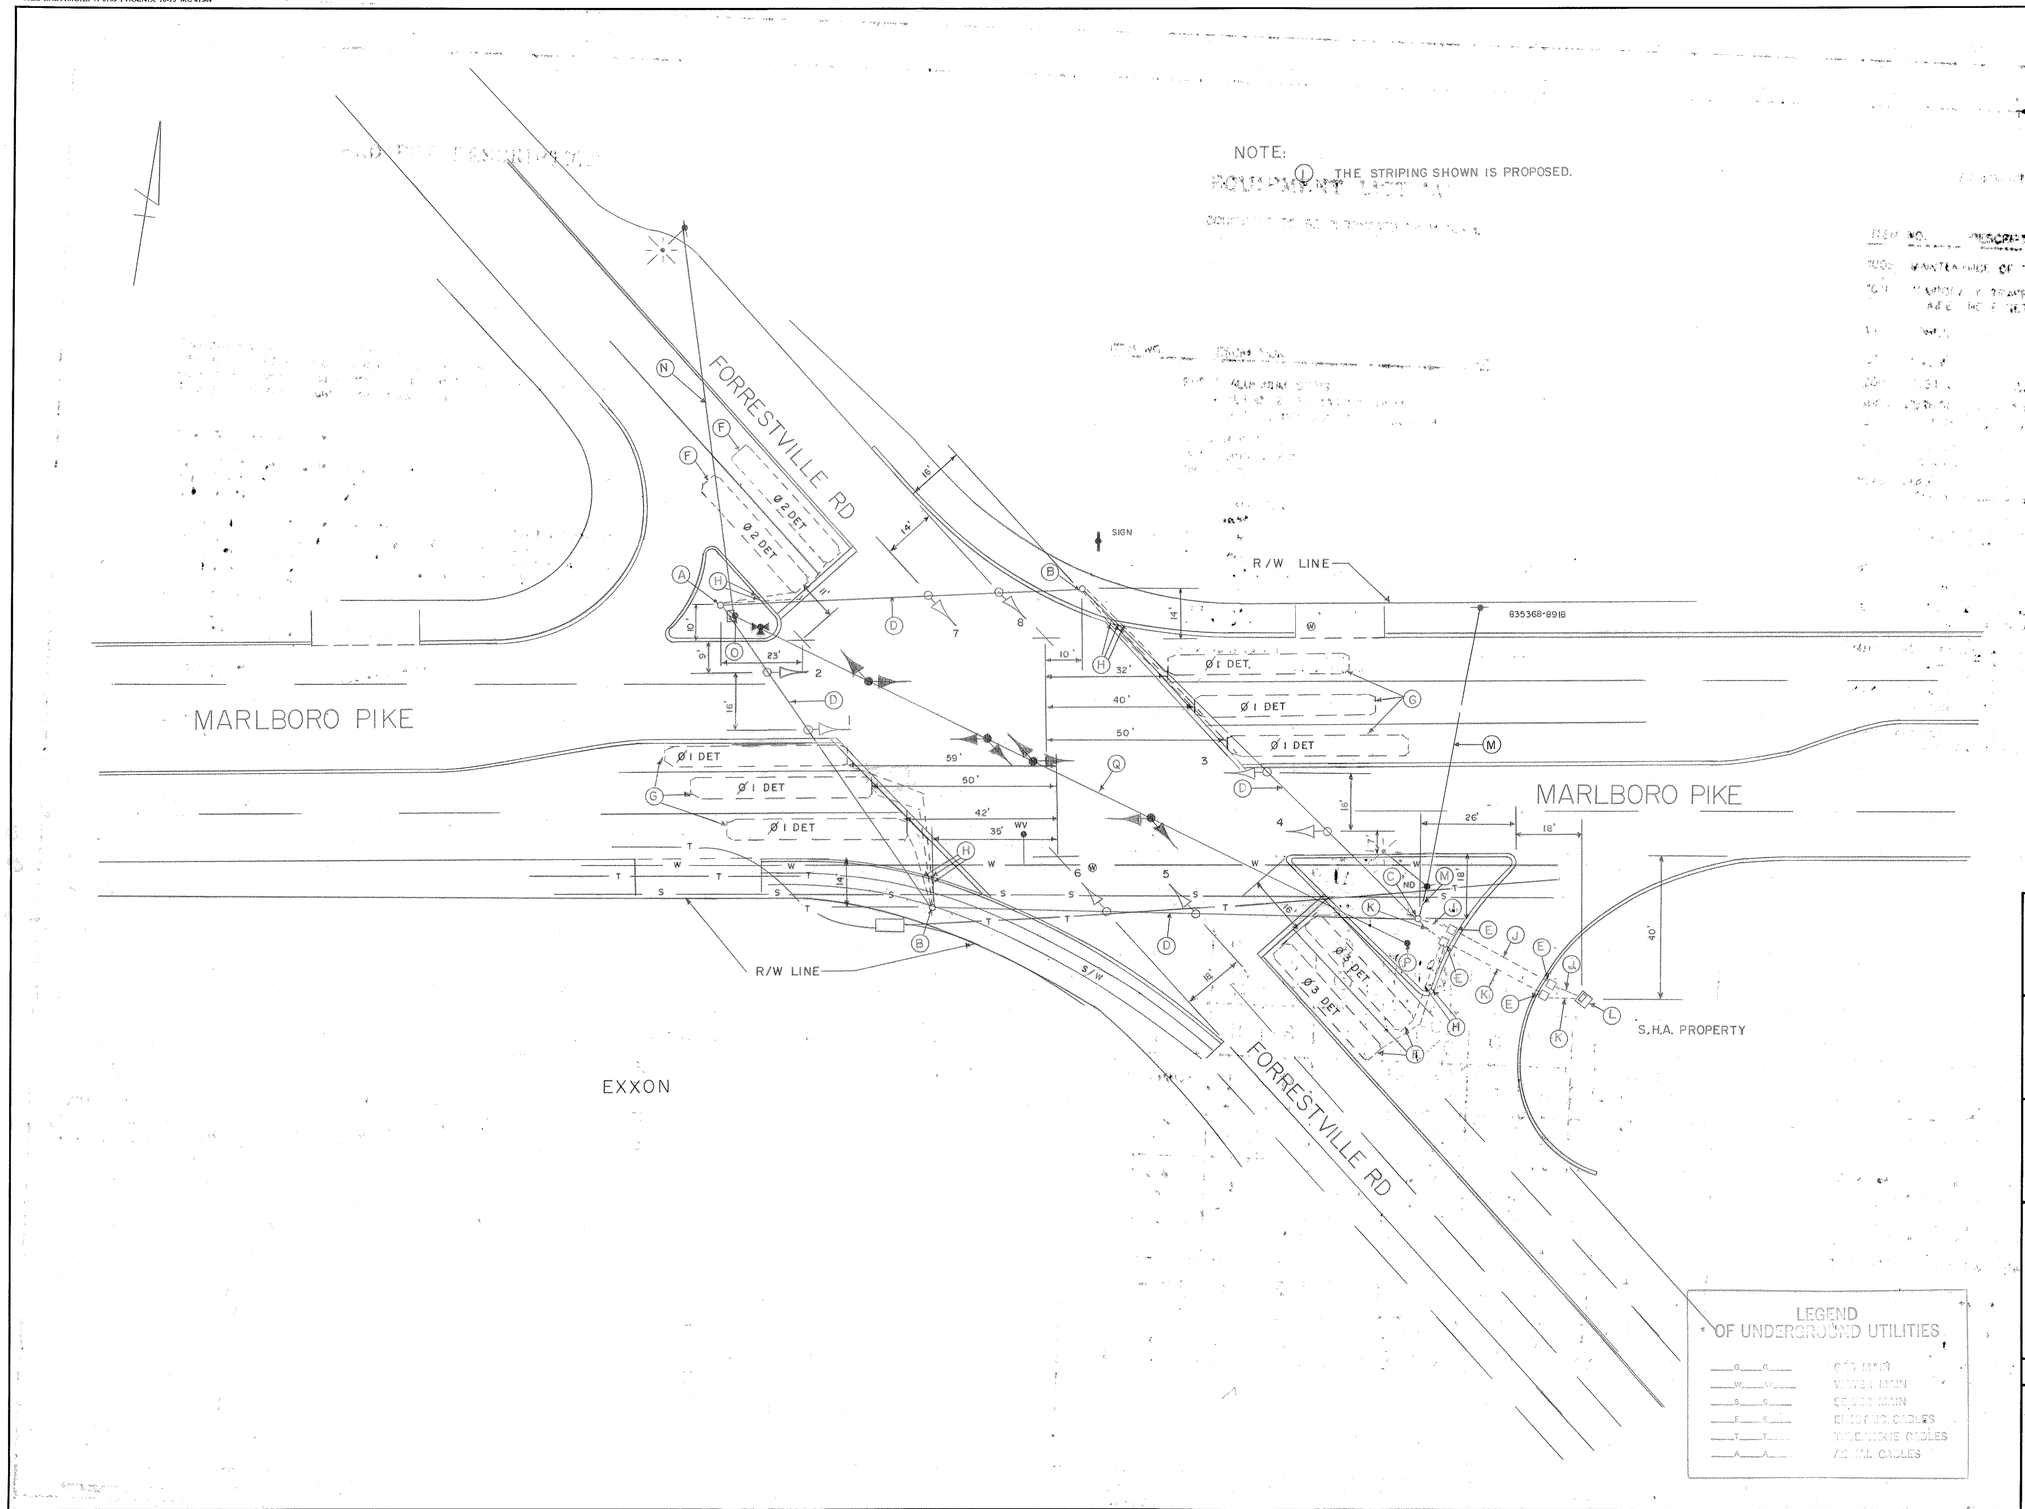

APPROVAL: REGIONAL TRAFFIC ENGINEER

APPROVAL: CHIEF-BUREAU OF TRAFFIC ENGINEERING 1/27/78

APPROVAL: ASS'T. CHIEF ENGINEER TRAFFIC 1-30-78

A 1/29/78 GEOMETRICS REVISED REDRAWN

SAR

REVISIONS

STATE OF MARYLAND
DEPARTMENT OF TRANSPORTATION
STATE HIGHWAY ADMINISTRATION

TRAFFIC DIVISION – BUREAU OF TRAFFIC ENGINEERING

MARLBORO PIKE & FORRESTVILLE ROAD

SCALE 1" = 20' DATE 10/7/74 CONTRACT NO. P 593-501-385

DRAWN BY: J.G. M.L. S.R. COUNTY: PRINCE GEORGES

DESIGNED BY: STEVE RENZI SIGNAL NO.:

CHECKED BY: Alfred Budnichuk 1/28/78

DRAWING NO. TS- 856 A