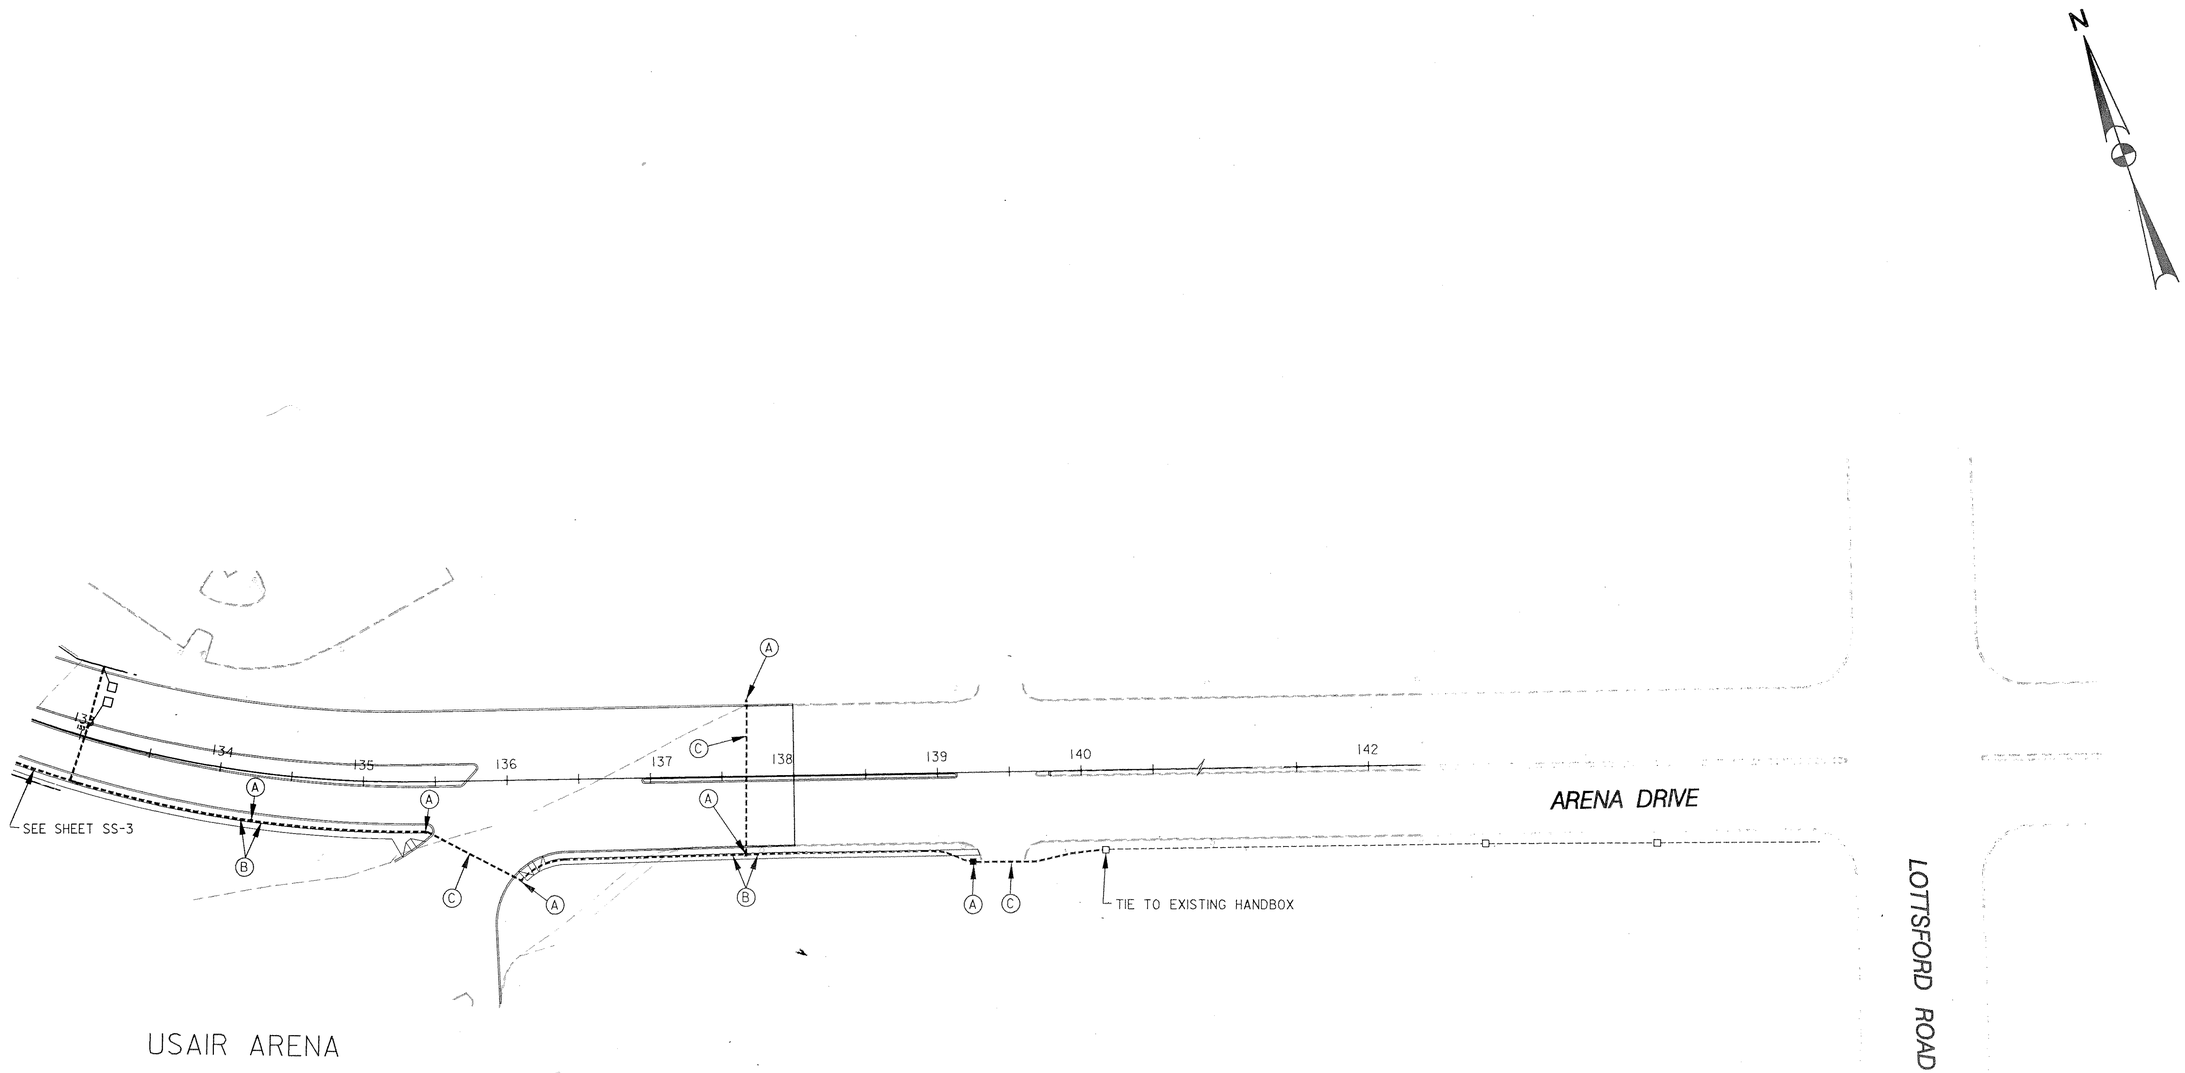

SS-6

CONSTRUCTION NOTES:

A. INSTALL HANDBOX.
B. INSTALL 2" SCHEDULE 40 PVC ELECTRICAL CONDUIT-TRENCHED.
C. INSTALL 3" SCHEDULE 80 PVC ELECTRICAL CONDUIT-TRENCHED.

RUMMEL, KLEPPER & KAHL
CONSULTING ENGINEERS
81 MOSHER STREET
BALTIMORE, MARYLAND 21217
TELE:(410)728-2900 FAX:(410)728-2992

REVISIONS:

DEPARTMENT OF PUBLIC WORKS AND TRANSPORTATION
PRINCE GEORGE'S COUNTY, MARYLAND

INTERCONNECT PLAN
ARENA DR. @ USAIR ARENA ENTRANCE

SCALE: 1"=20' DWG. 146 OF 188

APPROVED 8/21/96 DATE — FOR BETTY HAGER FRANCIS, DIRECTOR

DESIGNED: Z.A.J.
DRAWN: Z.A.J.
CHECKED: 8/12/96 MPR
APPRVED:
CHIEF, HIGHWAYS AND BRIDGES — DATE 8/22/96

PROJECT NO. P-189-Z-172
ROAD NO. JOB NO.
FILE-NO. TS-3916

08/14/96 08:54:15
gn\redskins\ordr\dgn\ss04ordr.dgn (ss04ordr.prf)