F.H.WA REGION NO	STATE	FED. AID PROJ. NO	SHEET NO.	TOTAL SHEETS
3	MD.	SEE TITLE SHEET	117	

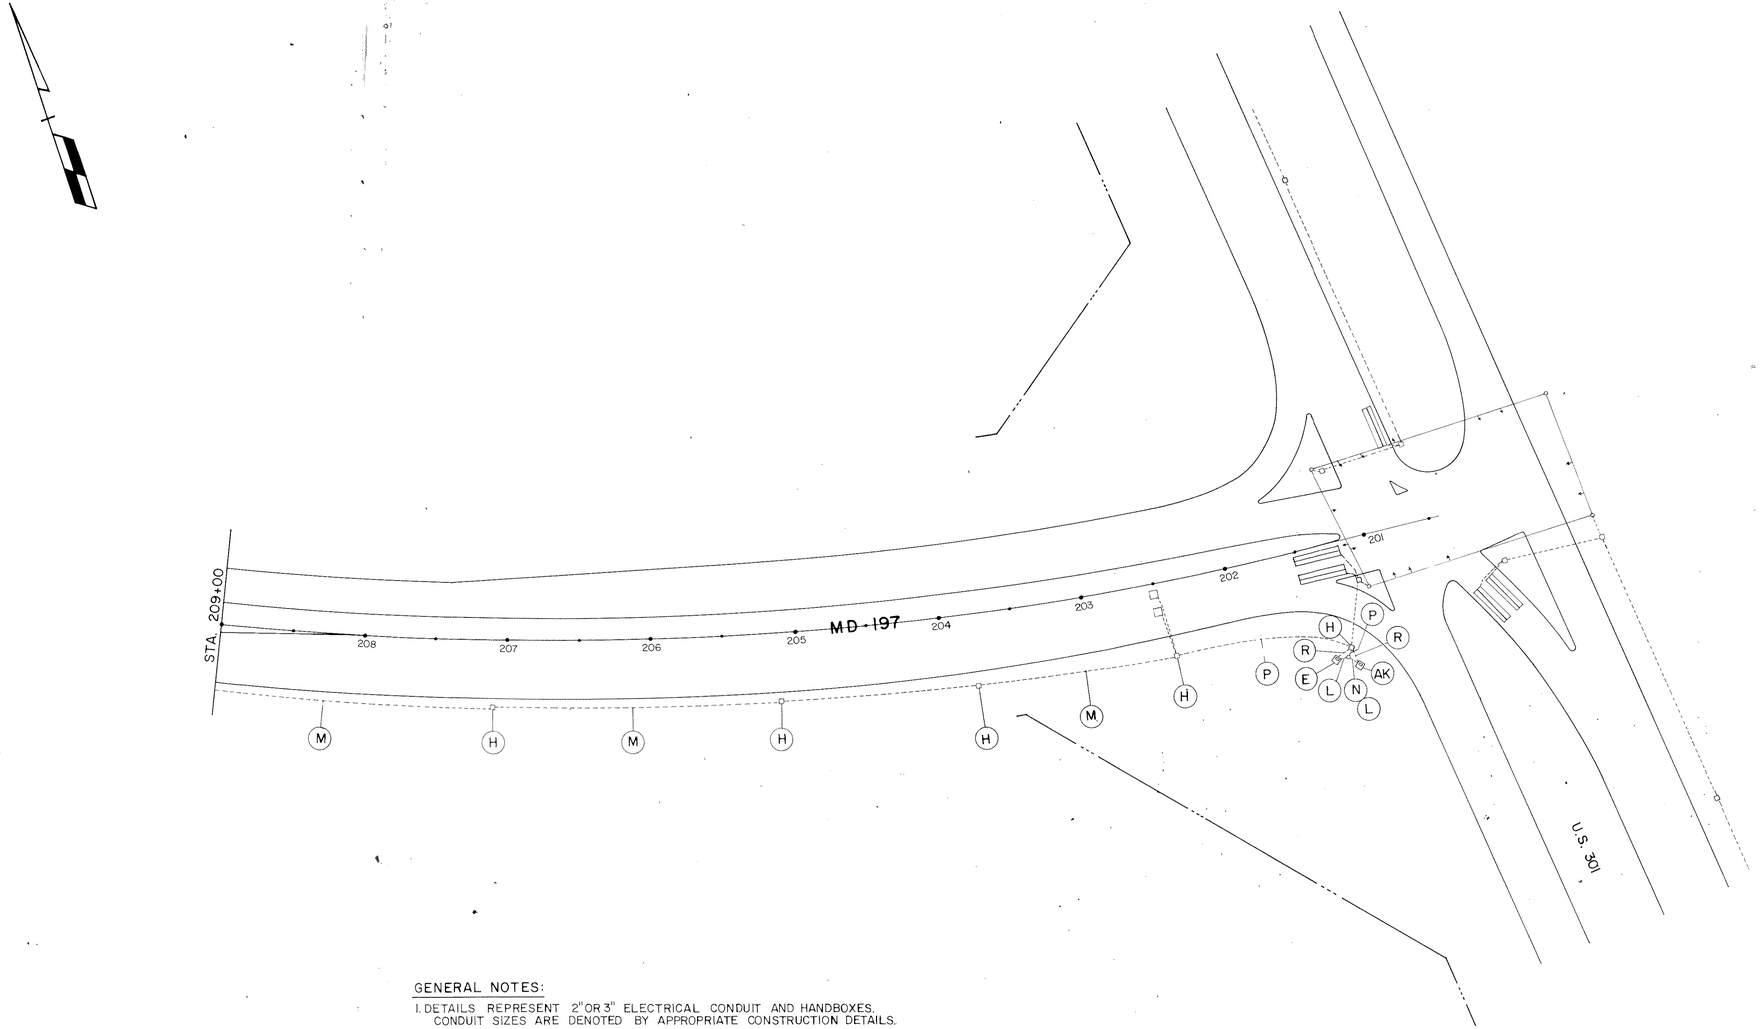

GENERAL NOTES:

1. DETAILS REPRESENT 2" OR 3" ELECTRICAL CONDUIT AND HANDBOXES. CONDUIT SIZES ARE DENOTED BY APPROPRIATE CONSTRUCTION DETAILS.
2. TYPICAL SETBACKS FOR CONDUIT AND HANDBOXES SHALL BE 15' FROM TRAVEL LANES.
3. MASTER CONTROLLER TO BE LOCATED AT U.S. 301.

REVISIONS	APPROVALS
	DJD 6/22/88 FOR Dimitrios A. Zafiris — CHIEF, SIGNAL DESIGN SECTION
	ASST. DISTRICT ENGINEER, TRAFFIC
	Richard C. Carlin Jr. 6-22-88 — CHIEF, BUREAU OF TRAFFIC ENGINEERING
	6-23-88 — DEPUTY CHIEF ENGINEER, OFFICE OF TRAFFIC

MARYLAND DEPARTMENT OF TRANSPORTATION
STATE HIGHWAY ADMINISTRATION – OFFICE OF TRAFFIC
BUREAU OF TRAFFIC ENGINEERING

SIGNAL INTERCONNECT PLAN

MD 197

COUNTY: PRINCE GEORGES

DRAWN BY: D. J. FINGERLOS
DES. BY: H. A. BADGETT
CHK. BY: H. A. BADGETT DJD 6/21/88

DATE: 1-19-88
SCALE: 1" = 50'
F.A.P. NO.
S.H.A. NO. P410-503-372
TS/FILE NO. 2464X2
SHEET NO. 117 OF

160970122