K&E BALTIMORE (FHS) PHOENIX 10-75 MC 4156

F.H.W.A. REGION NO.	STATE	FED. AID PROJ. NO.	SHEET NO.	TOTAL SHEETS
3	MD.		2	5

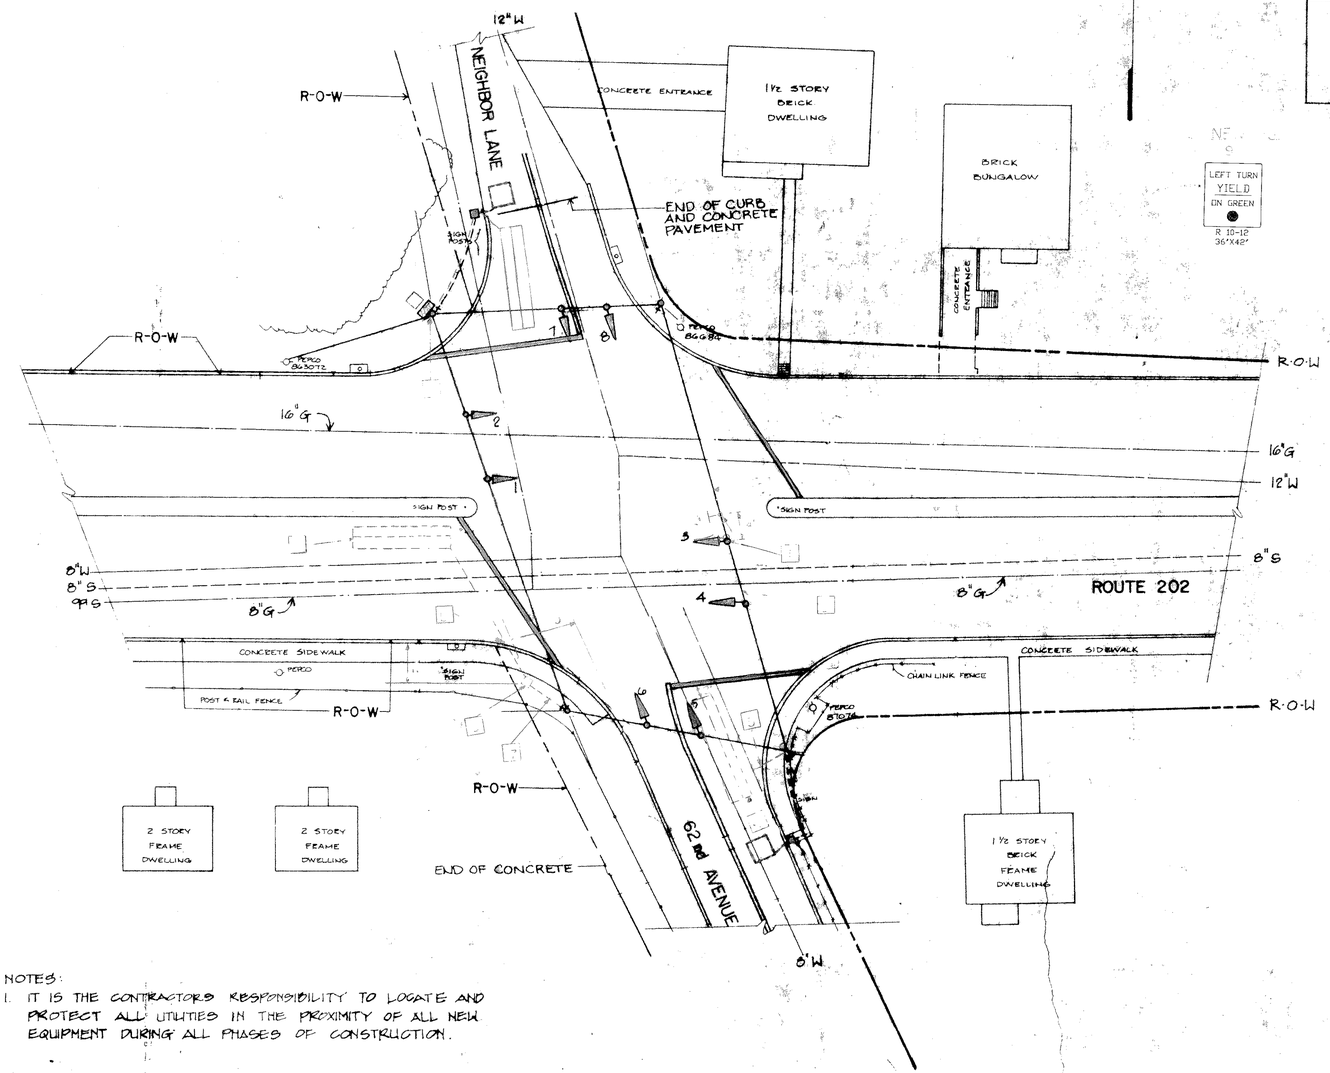

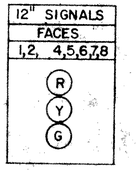

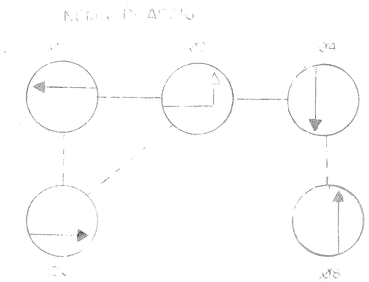

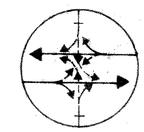

FLASHING OPERATION

NOTES:

1. IT IS THE CONTRACTORS RESPONSIBILITY TO LOCATE AND PROTECT ALL UTILITIES IN THE PROXIMITY OF ALL NEW EQUIPMENT DURING ALL PHASES OF CONSTRUCTION.

APPROVAL: REGIONAL TRAFFIC ENGINEER

APPROVAL: CHIEF BUREAU OF TRAFFIC ENGINEERING

APPROVAL: ASS'T. CHIEF ENGINEER TRAFFIC

REVISIONS

STATE OF MARYLAND
DEPARTMENT OF TRANSPORTATION
STATE HIGHWAY ADMINISTRATION

TRAFFIC DIVISION — BUREAU OF TRAFFIC ENGINEERING

ROUTE 202 & 62nd AVENUE

Greenman-Pedersen Associates, PC
CONSULTING ENGINEERS
221 DORSEY CENTER 7474 GREENWAY CENTER DRIVE
GREENBELT, MARYLAND
JOB NO. 77-328-C

SCALE	DATE	CONTRACT NO.
1" = 20'	APRIL 10, 1978	P-603-501-385

DRAWN BY: COUNTY: PRINCE GEORGES

DESIGNED BY: SIGNAL NO.:

CHECKED BY:

DRAWING NO. TS-1616