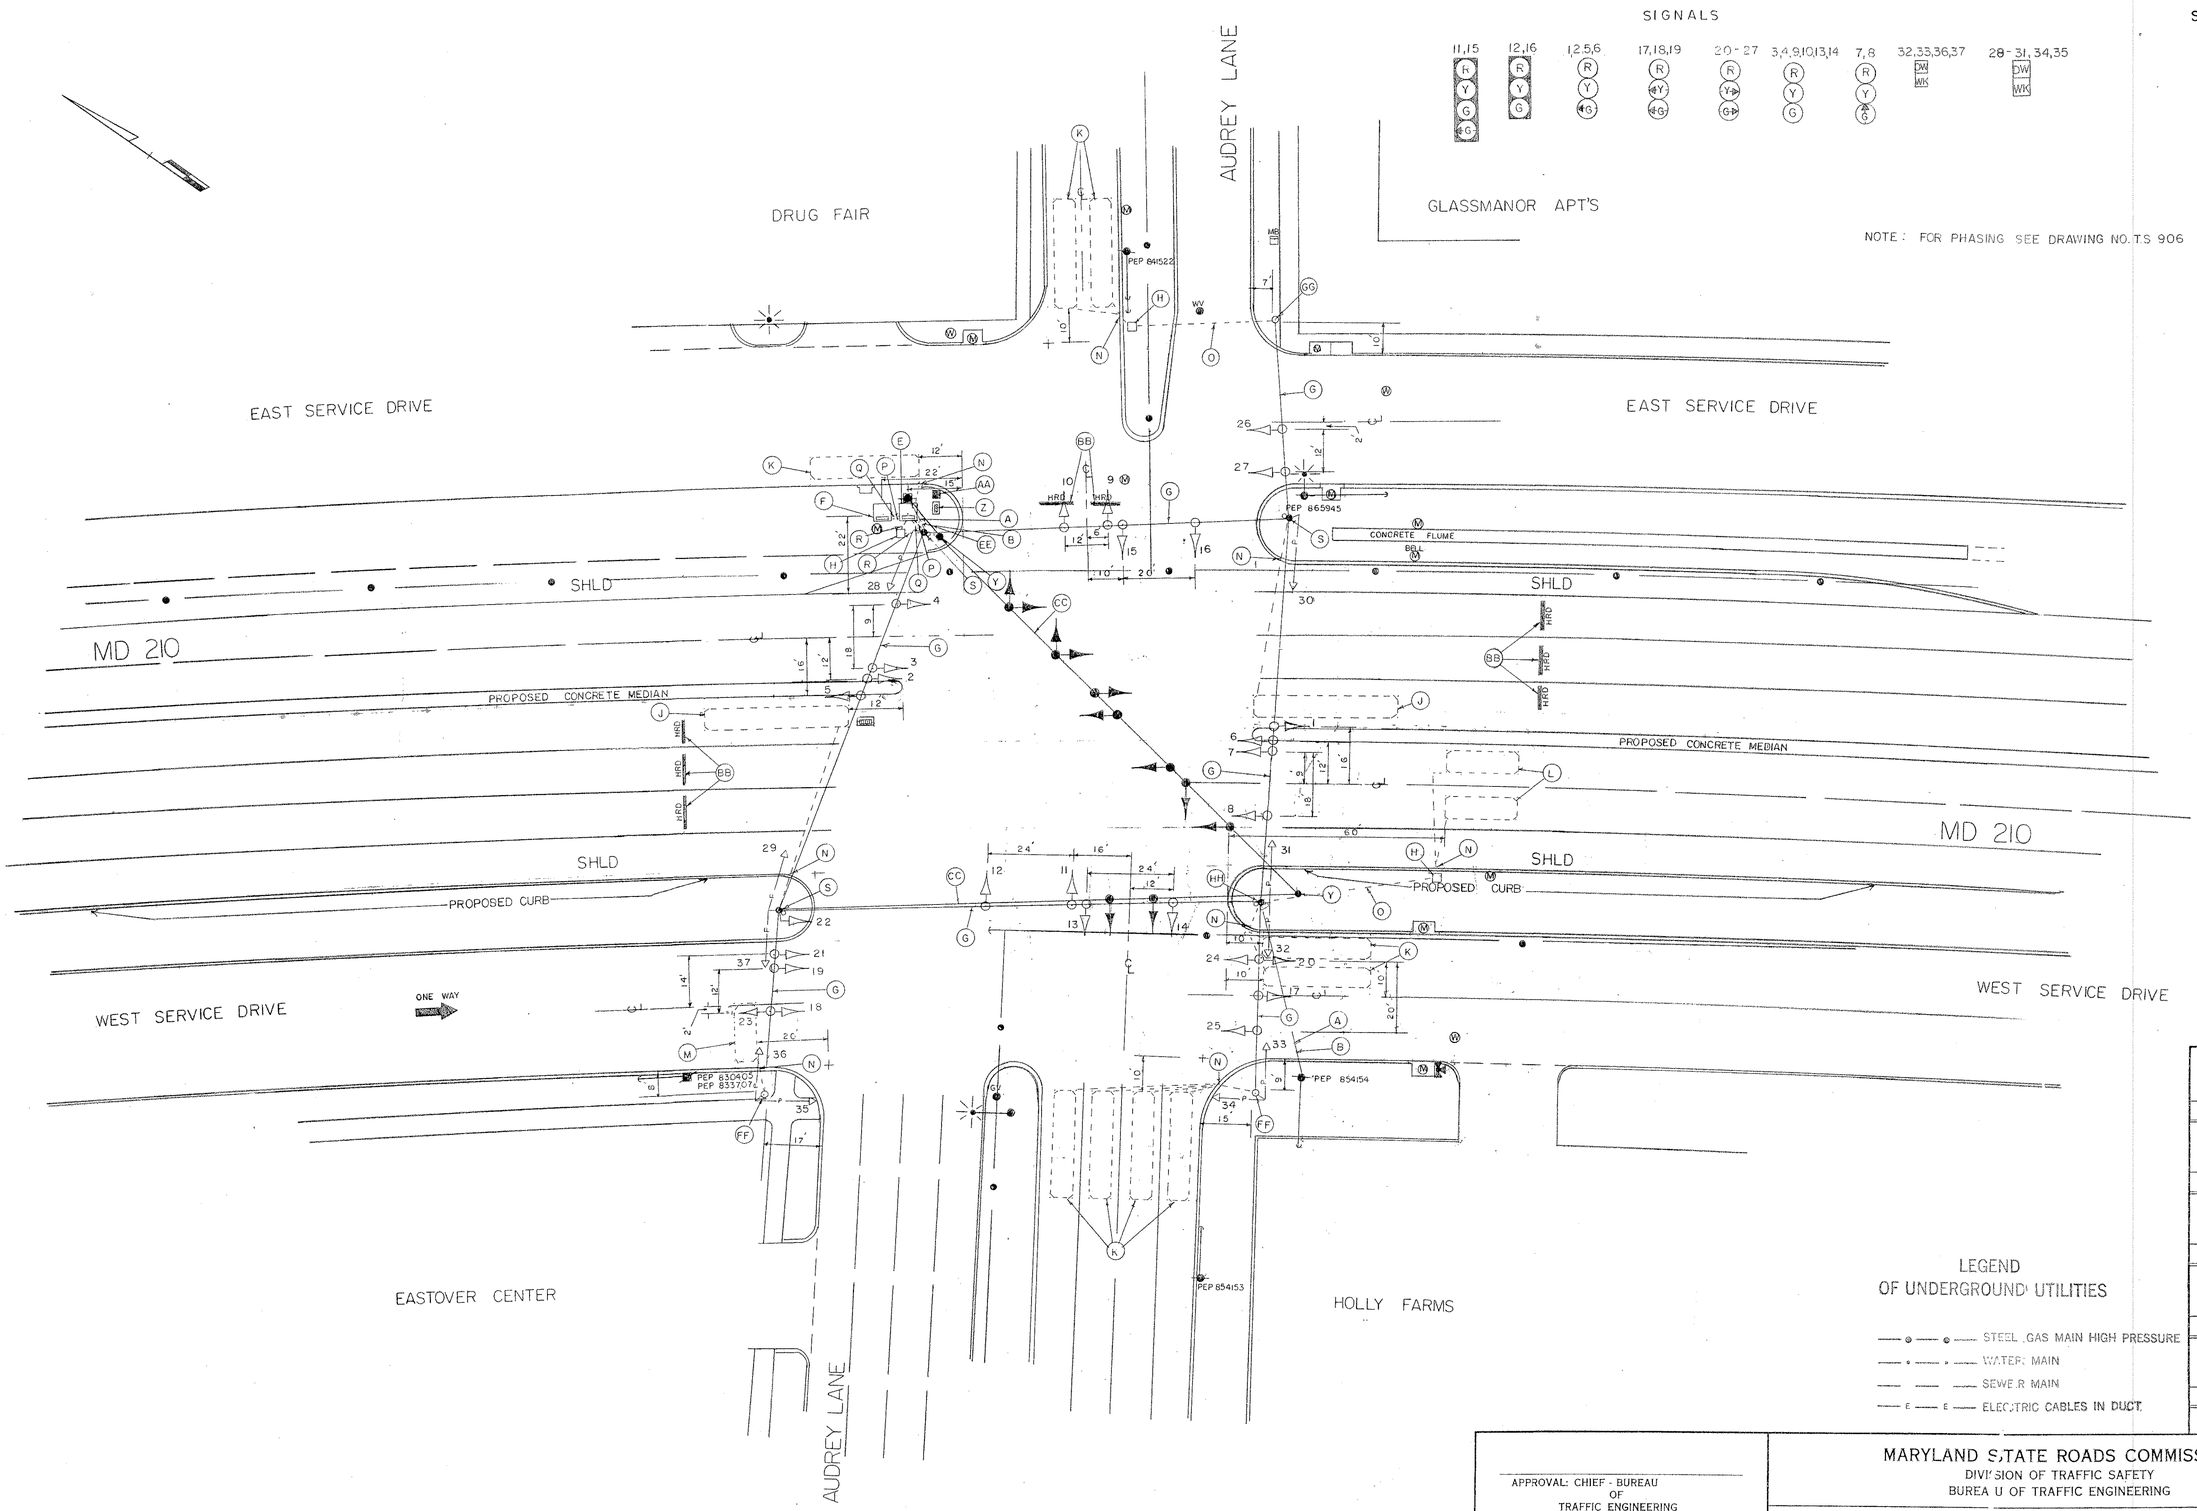

LEGEND OF UNDERGROUND UTILITIES

- STEEL GAS MAIN HIGH PRESSURE
- WATER MAIN
- SEWER MAIN
- ELECTRIC CABLES IN DUCT

REVISIONS

APPROVAL: CHIEF - BUREAU OF TRAFFIC ENGINEERING

APPROVAL: ASS'T CHIEF ENGINEER TRAFFIC SAFETY

MARYLAND STATE ROADS COMMISSION
DIVISION OF TRAFFIC SAFETY
BUREAU OF TRAFFIC ENGINEERING

SIGNAL NO. 16122

MD 210 & AUDREY LANE

in book 16021014.31

F.A.P. NO. T8006 (3)

DATE 5-24-72

CONTRACT NO. P303-376

SCALE 1" = 20'

COUNTY PRINCE GEORGES

DRAWN BY: D. DODA

CHECKED BY:

DRAWING NO. TS-586